
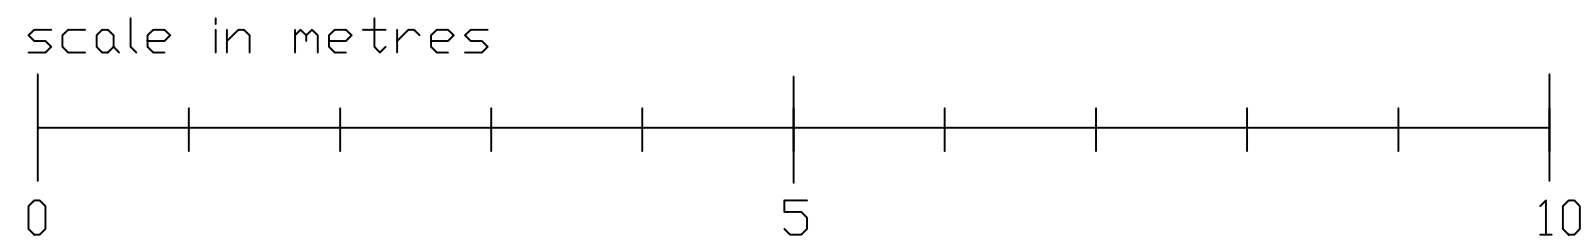


Plan of charging point position (ground floor parking area)
1:50

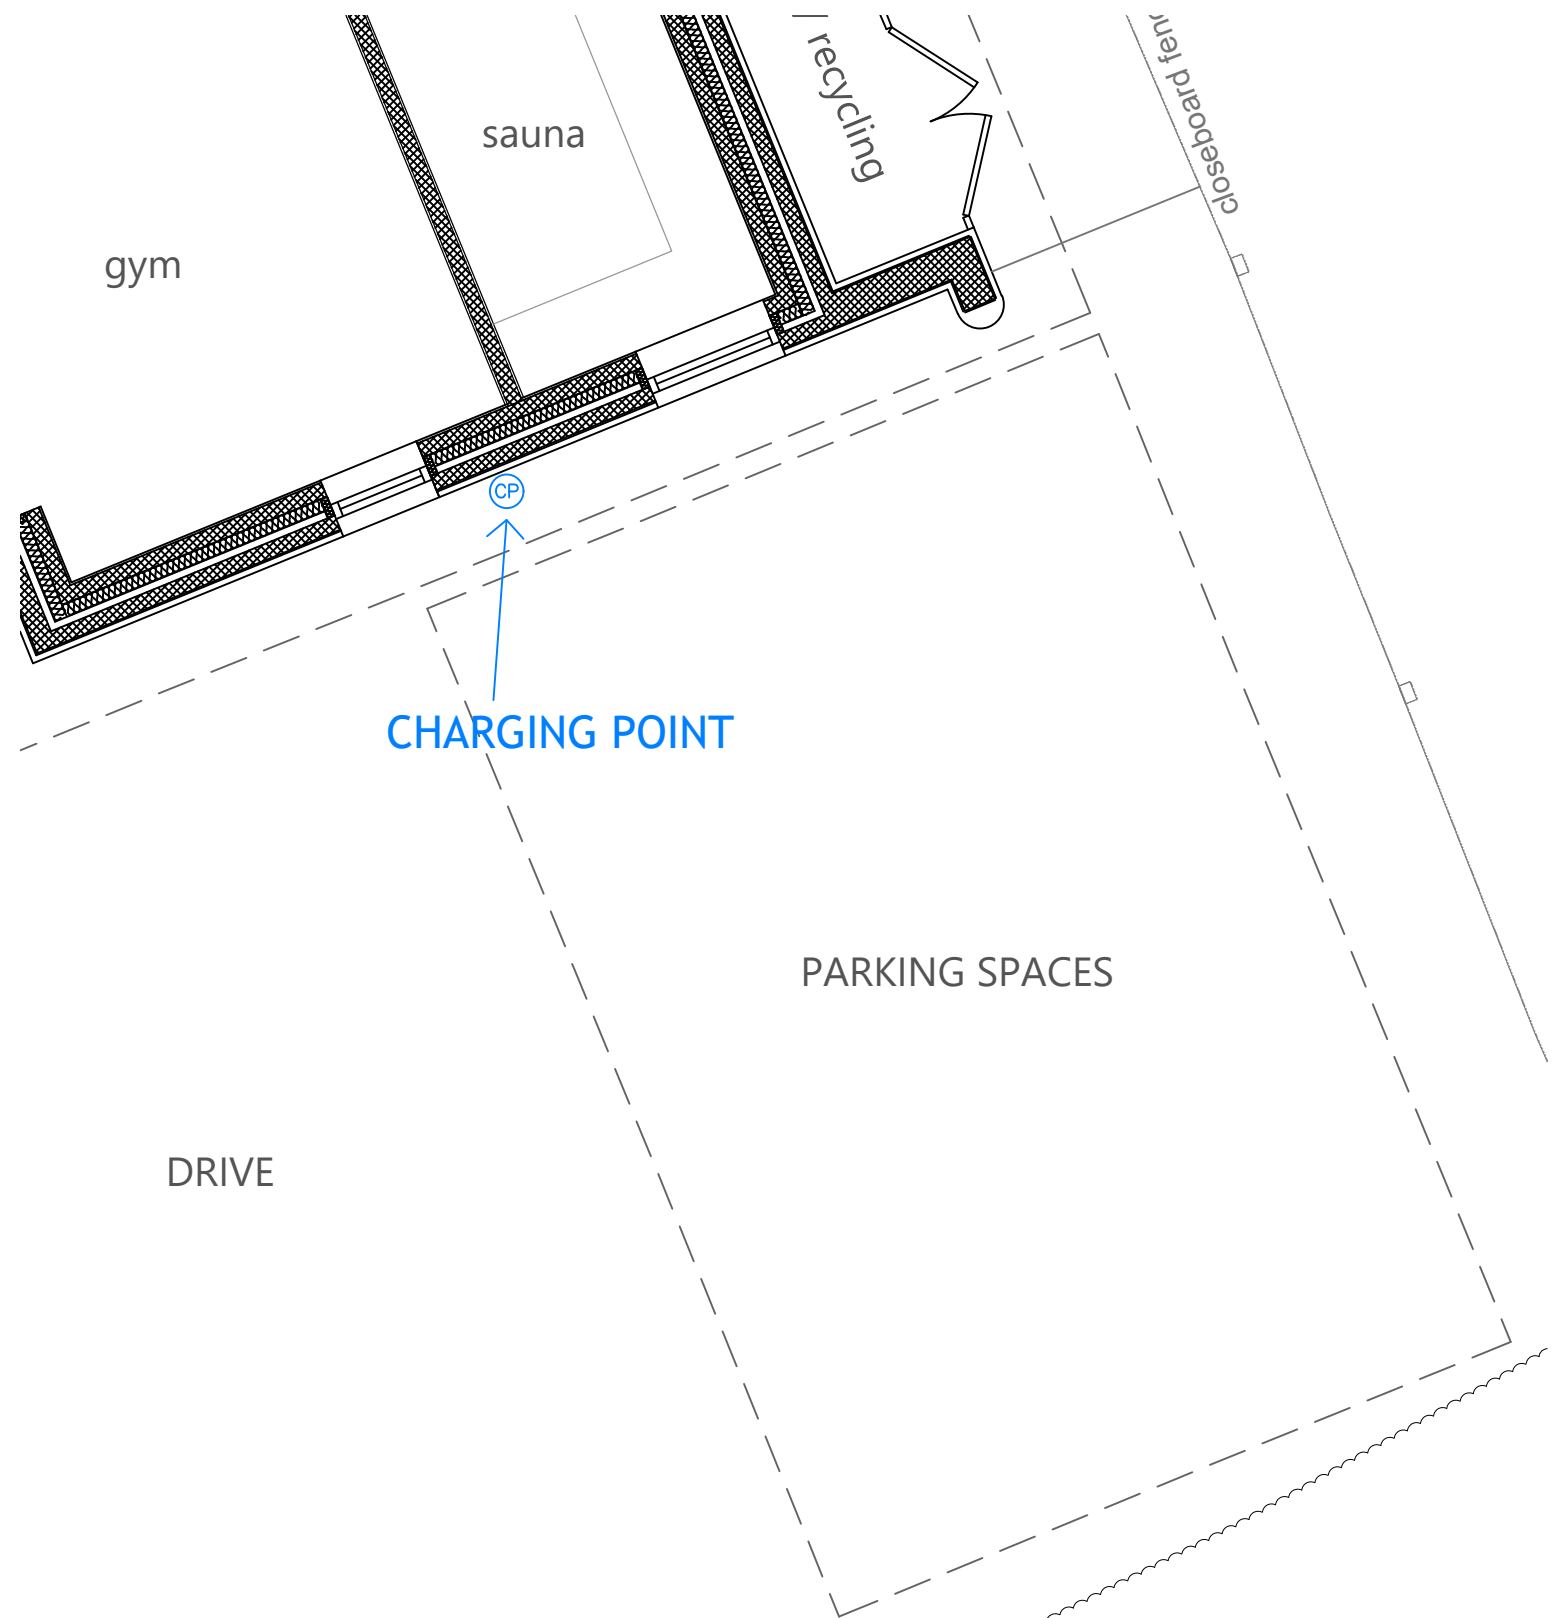

This drawing is the copyright of the Architects and may not be used or reproduced in any way without written permission by Paul Reed Architects Ltd. Paul Reed Architect Ltd reserves the right to withdraw permission at any time. Do not scale from this drawing use figured dimensions only. It is the contractor's responsibility to check ALL dimensions ON SITE and report any discrepancies to the Architect. This drawing must be read in conjunction with all other relevant consultant's project drawings and documentation. It is the contractor's responsibility to ensure full compliance with Building Regulation Acts and British Standards.

 Paul Reed Architects Ltd Studio: 01903 751100 Mobile: 07707 490300 paul@paulreedarchitects.co.uk			
-	ppr	ppr	18-02-20
Rev	Drawn	Checked	Date

Pemba
18 Old Point
Middleton-on-Sea
Bognor Regis
PO22 7RY

Proposed New Dwelling

CHARGING POINT
POSITION PLAN
1:50 @ A3

Scale: 1:50 @ A3		
Job no: BE 20 01	Drawing no: CP 1	Rev: