
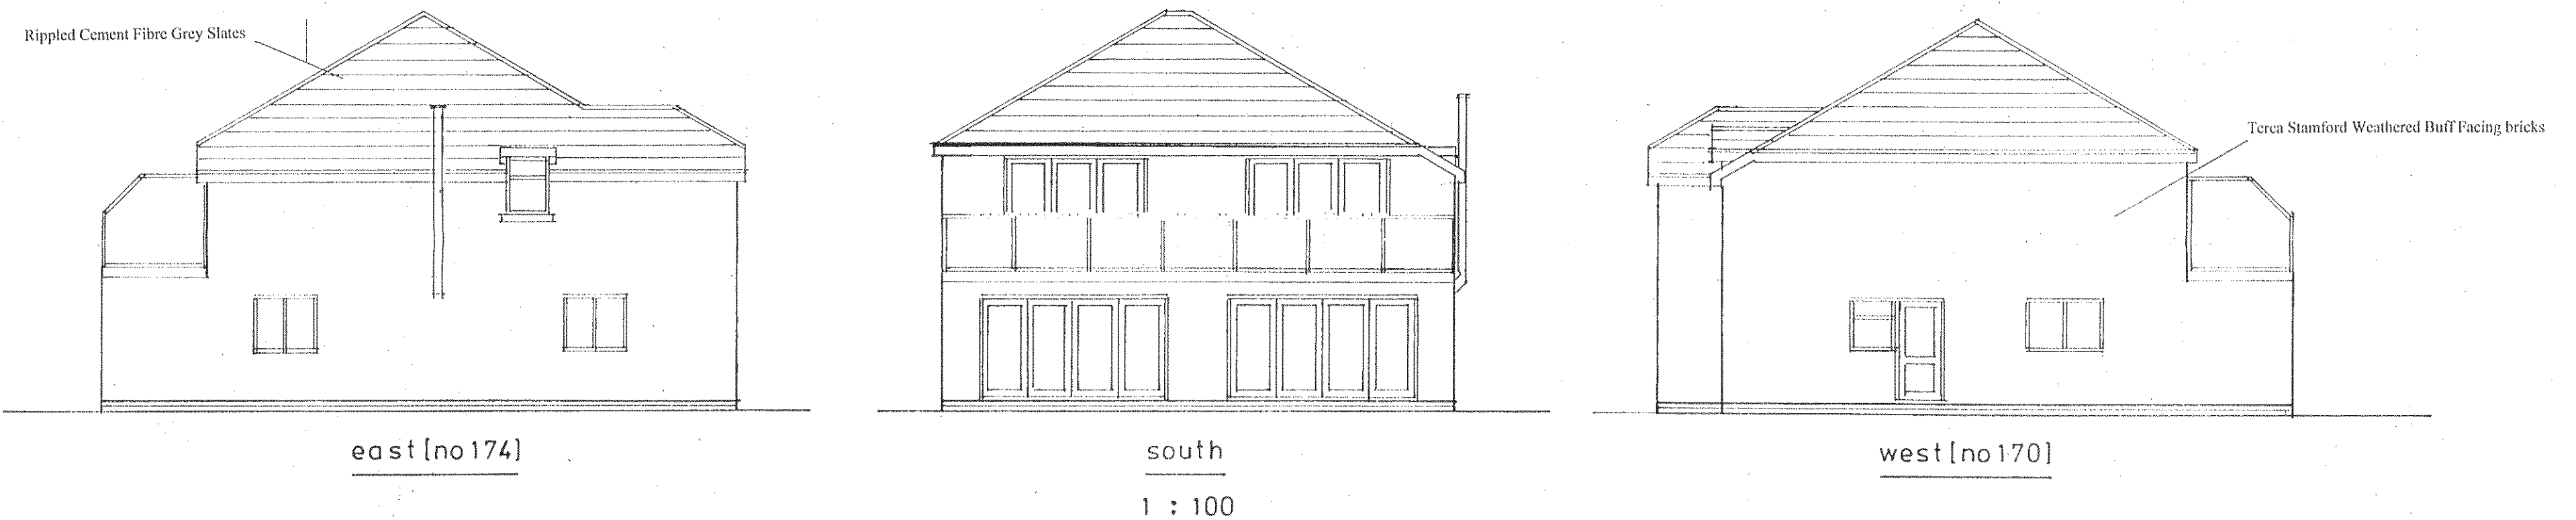


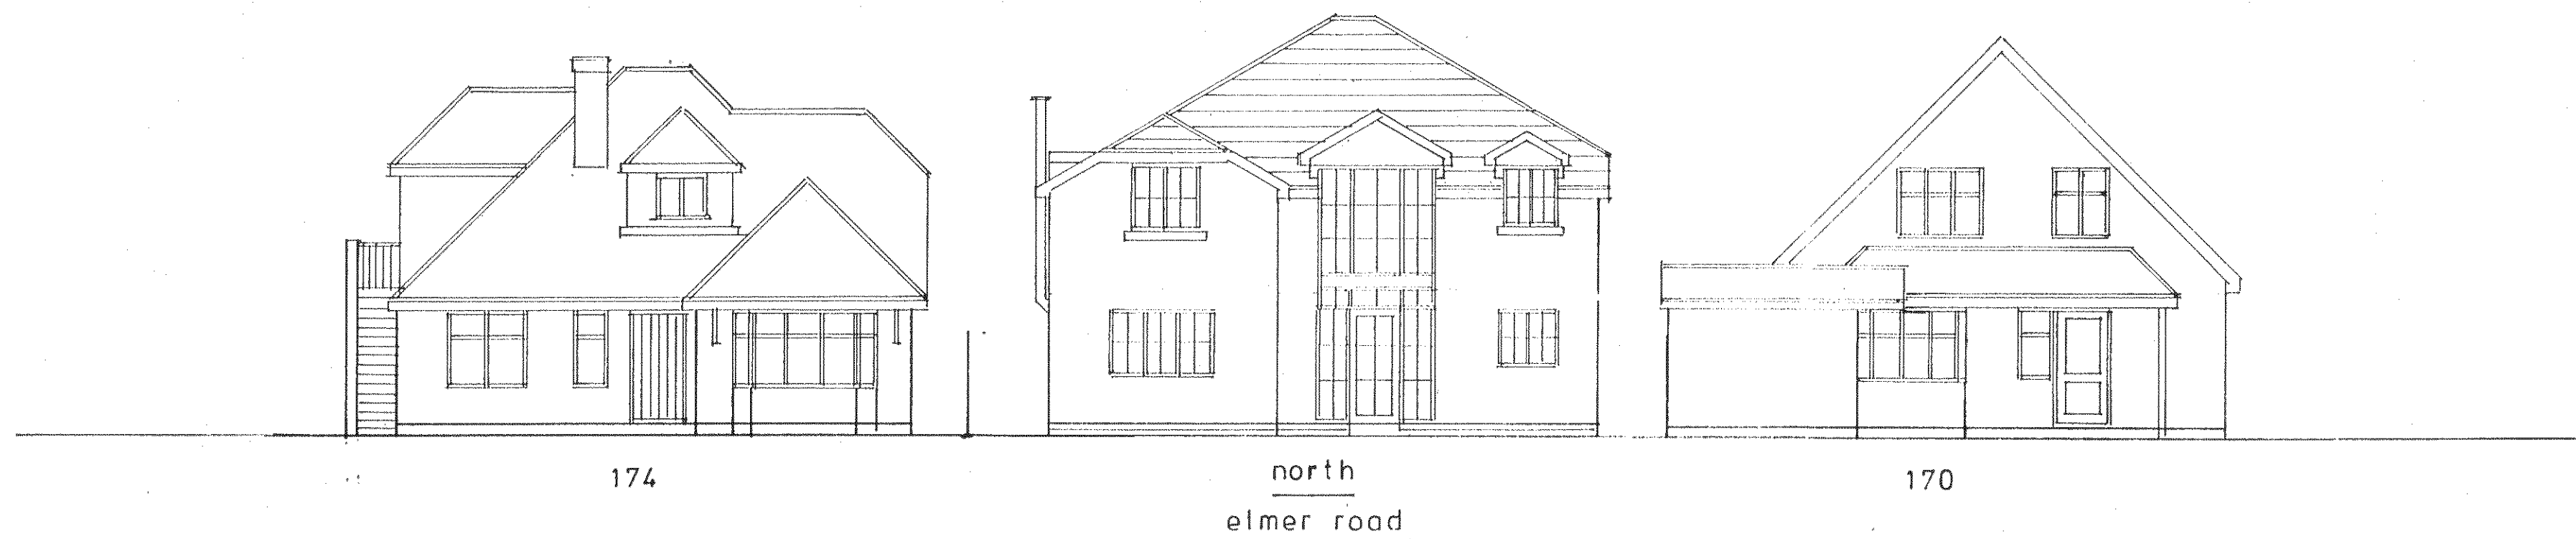

sheet 3 b of 7

PROPOSED DETACHED DWELLING AT 172, ELMER ROAD, ELMER FOR MR. A. SHAKI

Bryan Butcher
Rainbow Cottage
Nyetimber Lane
Bognor Regis PO21 3JX
01243 266871
07973 233442
bryan.butcher@btinternet.com
www.bryanbutcher.com