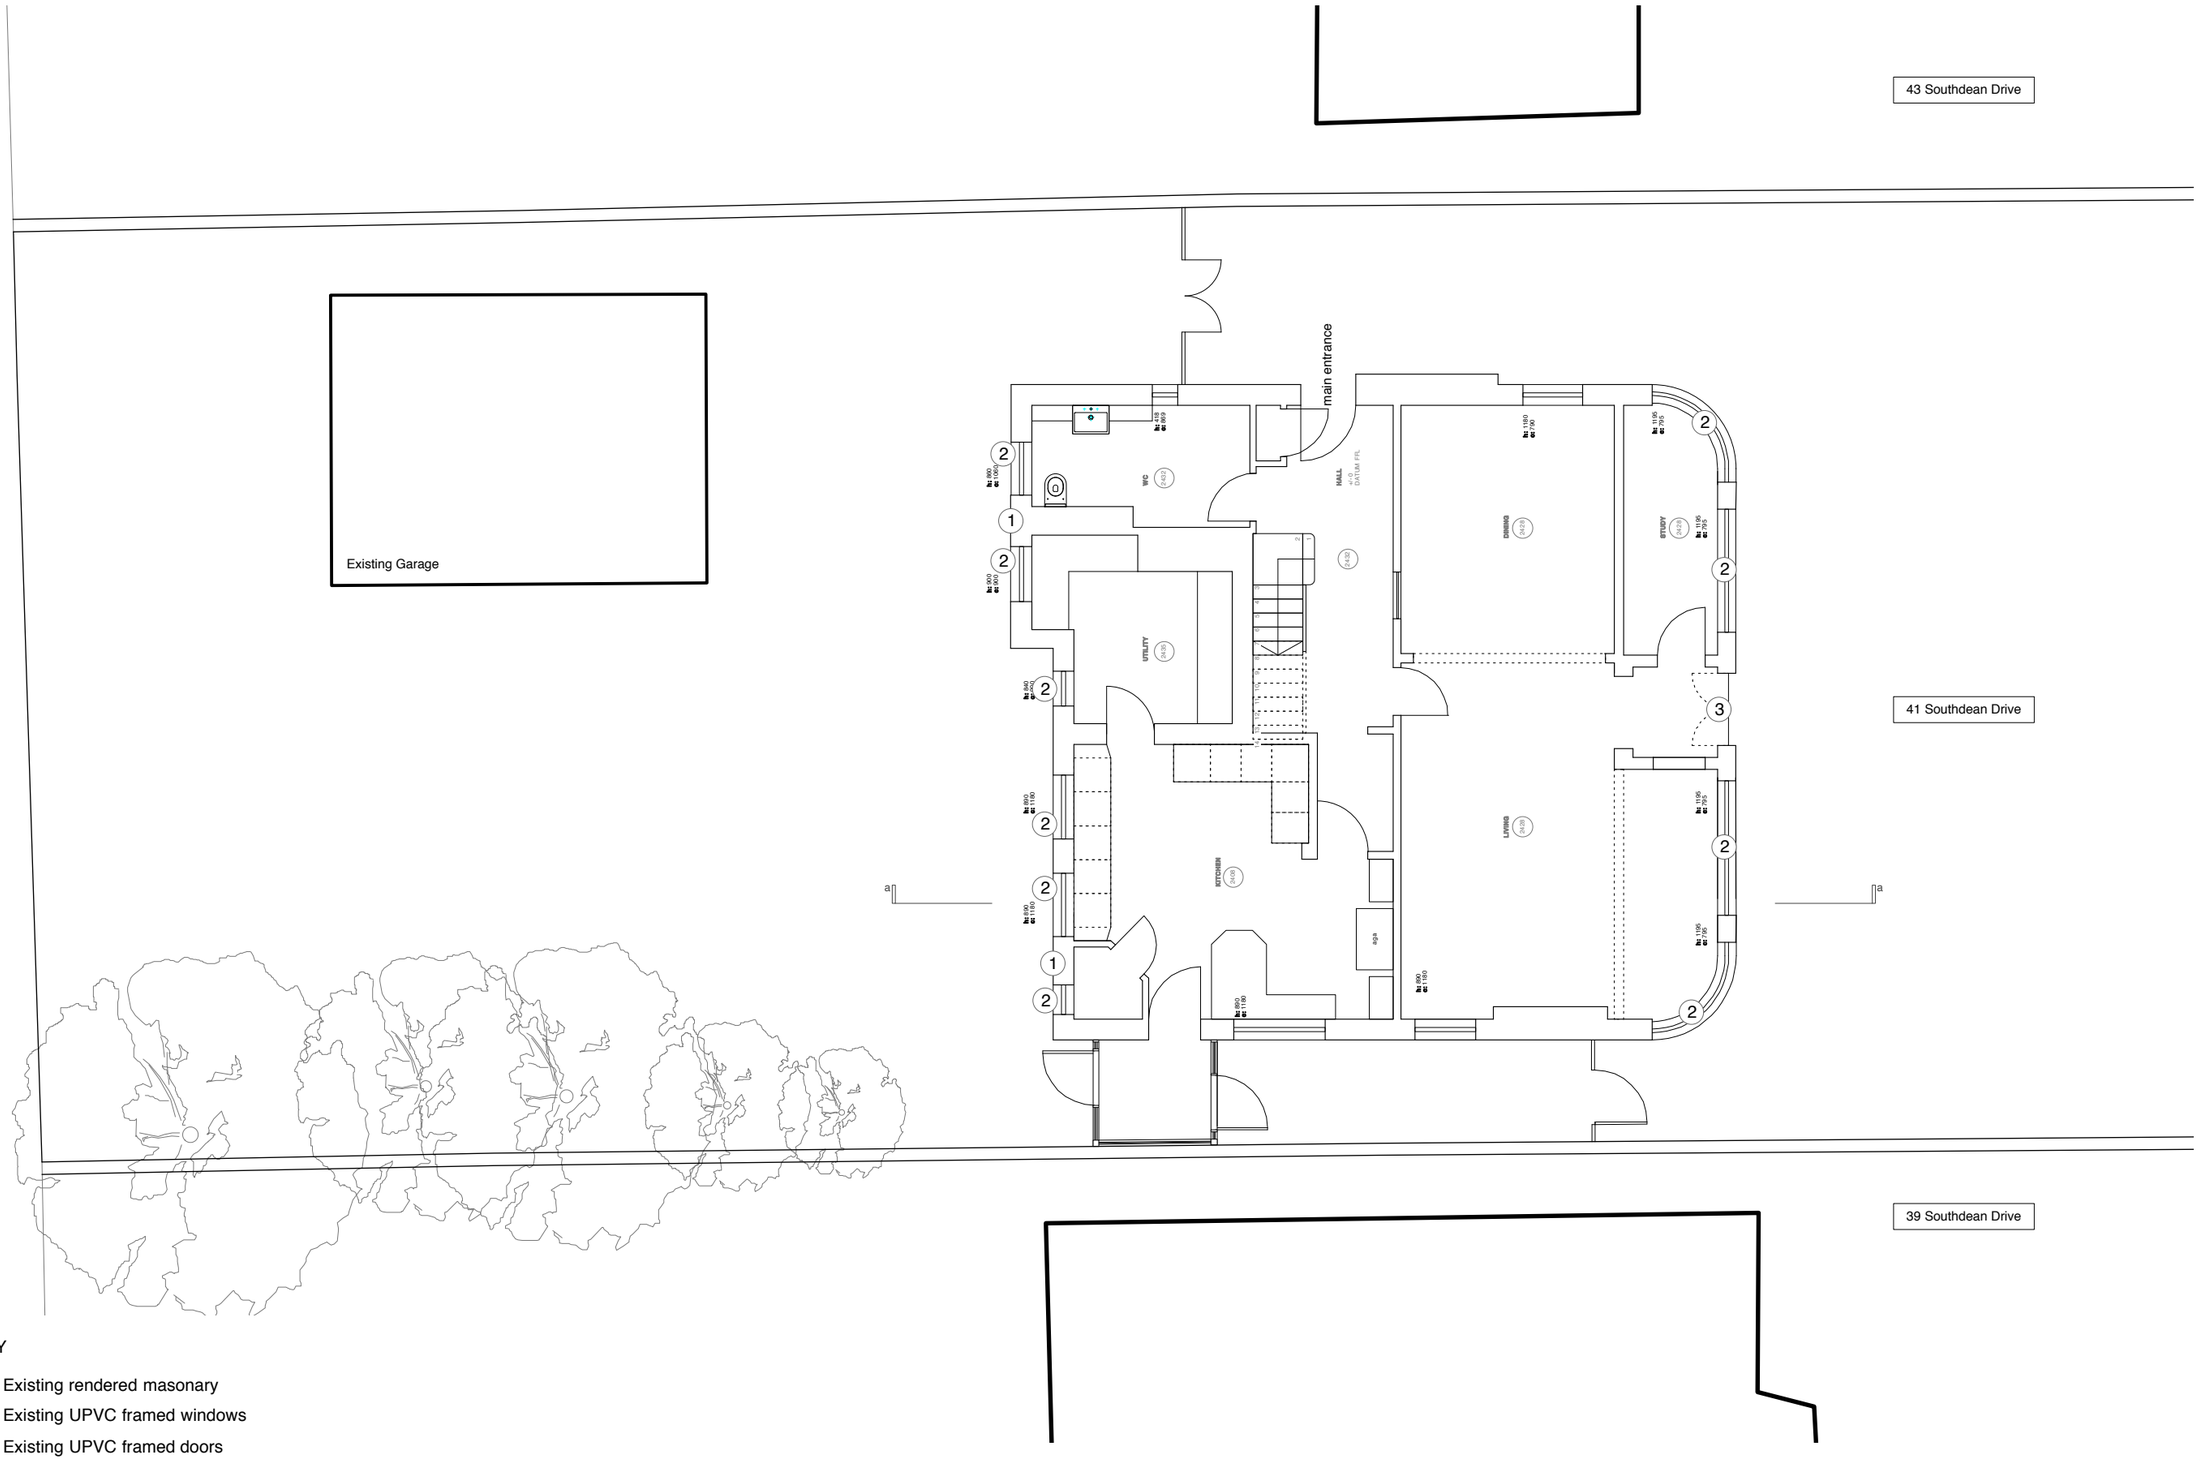

KEY

1. Existing rendered masonary
2. Existing UPVC framed windows
3. Existing UPVC framed doors
4. Existing timber framed dormer
5. Existing aspalt roof
6. Existing roof tiles

0 1 2 4
[m]

General notes
Do not scale from this drawing

No.	Date	Revision
-	-	-

PLANNING APPLICATION

Issue: 15.03.11

For reference purposes only
Do not scale from these drawings
clarke:desai will be notified of any discrepancies in writing

© clarke:desai ltd 2010

Project: Beachcroft, 41 Southdean Drive, Middleton-on-sea PO22 7TB		Scale: 1:100	Date: 15.03.11 / checked
Drawing: Existing Ground Floor Plan		t: 020 7404 6757 f: 020 7242 3915 e: home@clarkedesai.com	
Project No.: 186	Drawing No.: EX_003	Revision No.: -	clarke:desai

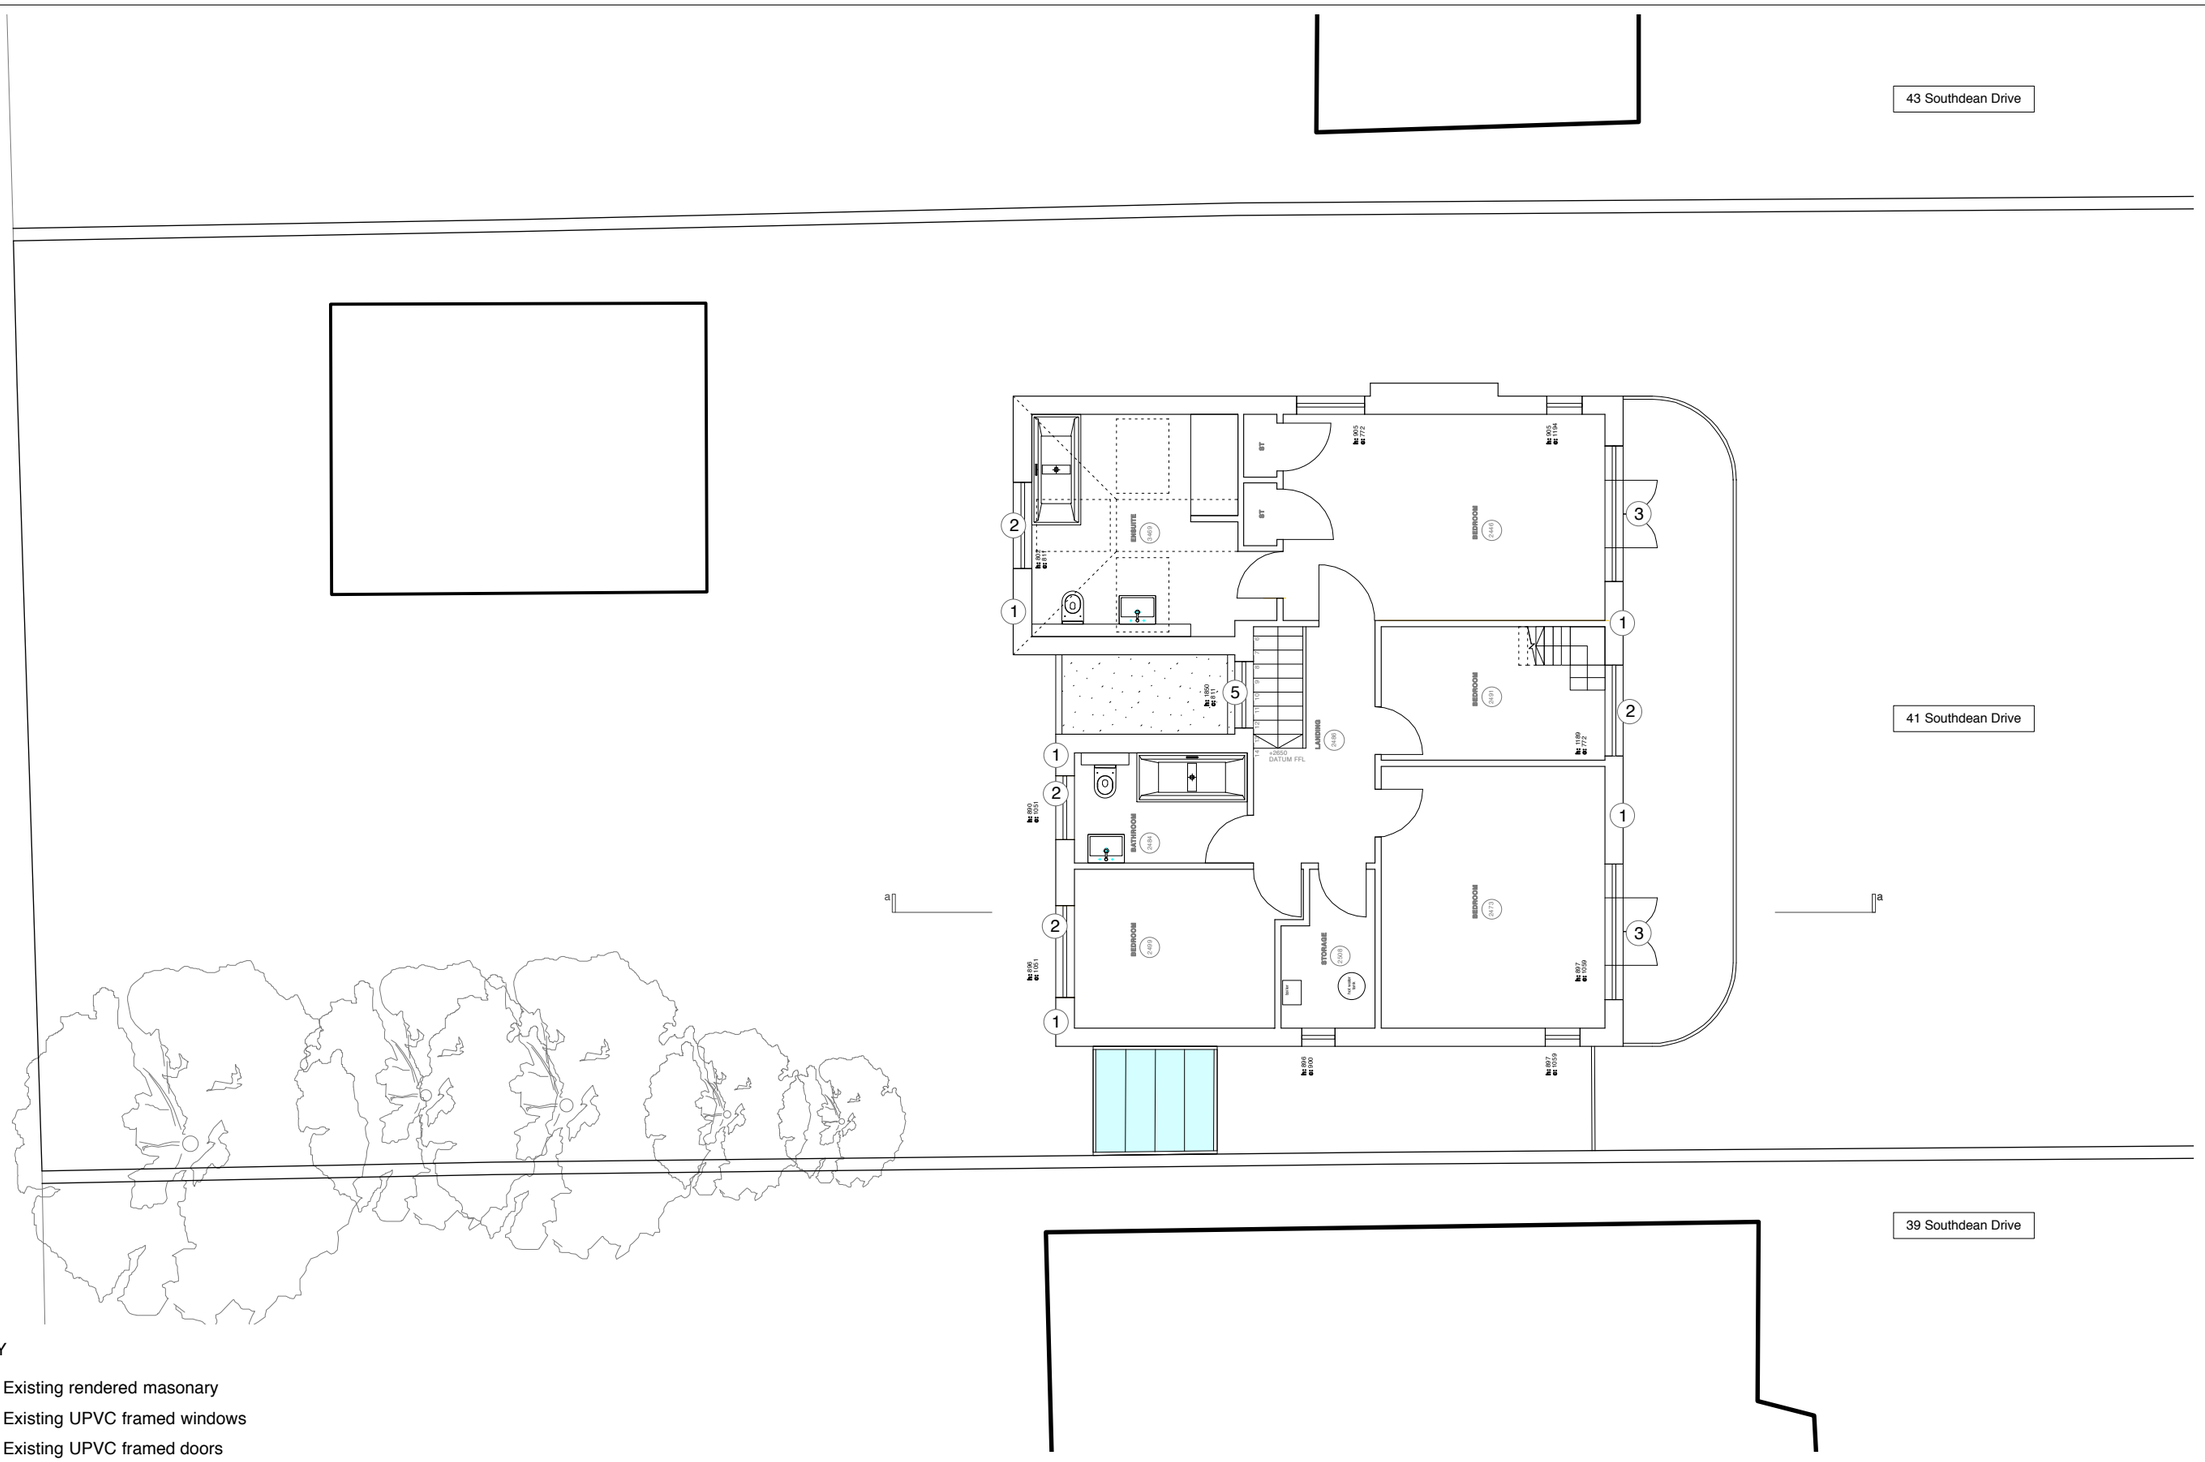

KEY

1. Existing rendered masonary
2. Existing UPVC framed windows
3. Existing UPVC framed doors
4. Existing timber framed dormer
5. Existing aspalt roof
6. Existing roof tiles

0 1 2 4
[m]

General notes
Do not scale from this drawing

No.	Date	Revision
-	-	-

PLANNING APPLICATION

Issue: 15.03.11

For reference purposes only
Do not scale from these drawings
clarkedesai will be notified of any discrepancies in writing

© clarkedesai ltd 2010

Project: Beachcroft, 41 Southdean Drive, Middleton-on-sea PO22 7TB		Scale: 1:100	Date: 15.03.11	checked
Drawing: Existing First Floor Plan		t: 020 7404 6757 f: 020 7242 3915 e: home@clarkedesai.com	
Project No.: 186	Drawing No.: EX_004	Revision No.: -	clarke:desai

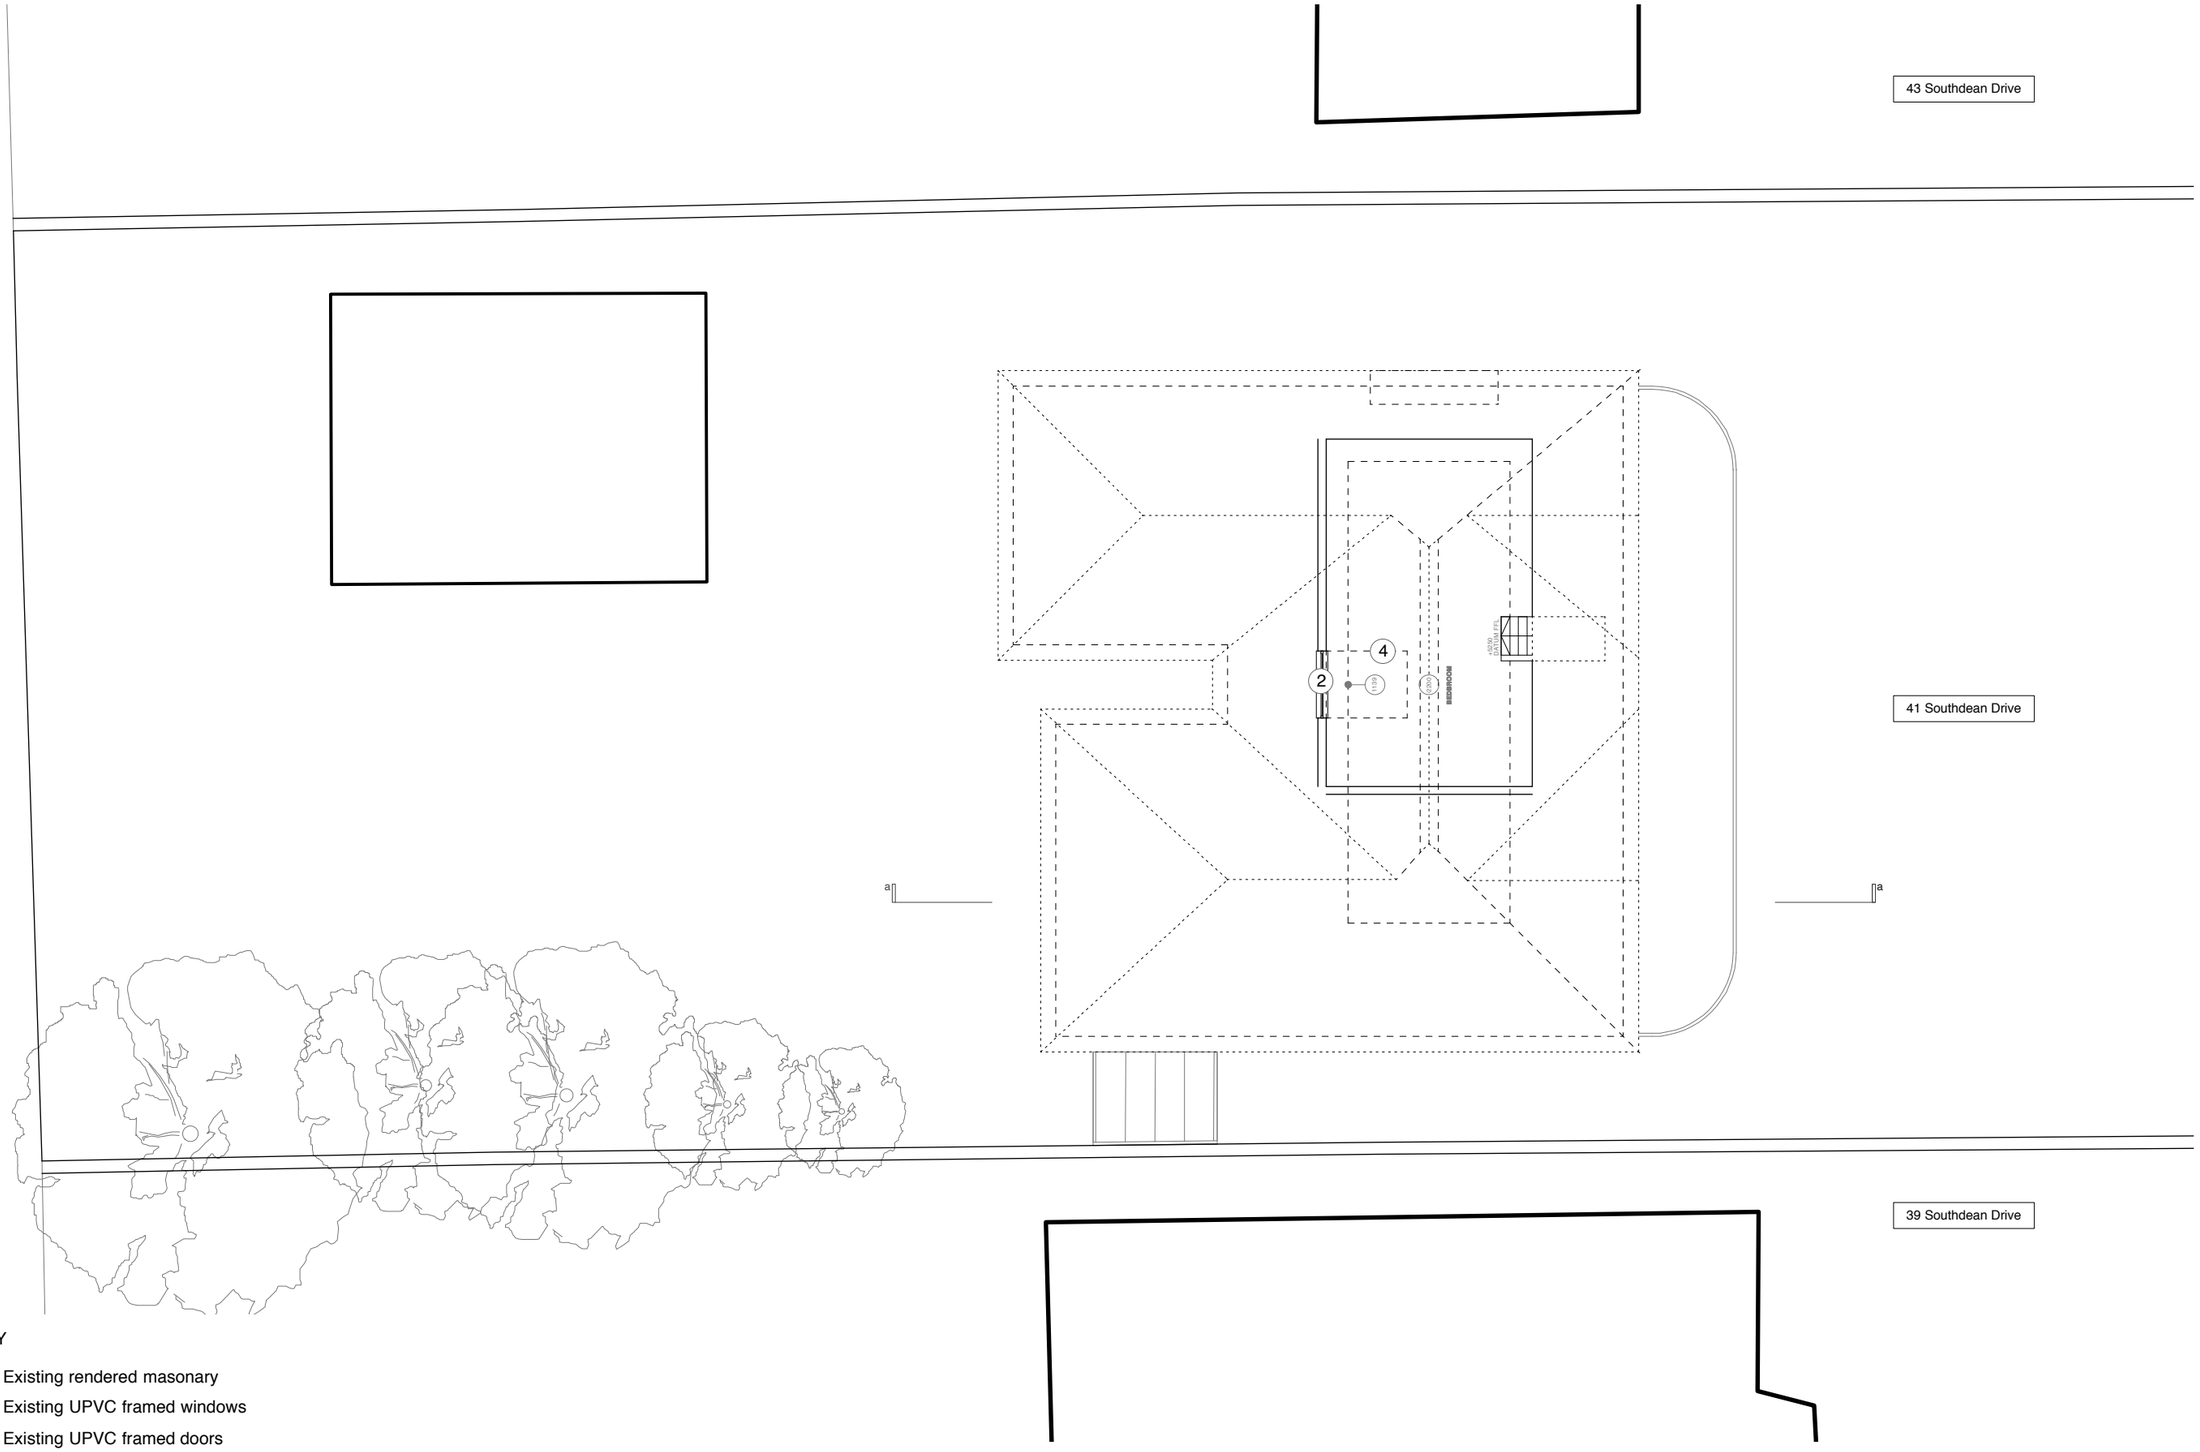

KEY

1. Existing rendered masonary
2. Existing UPVC framed windows
3. Existing UPVC framed doors
4. Existing timber framed dormer
5. Existing aspalt roof
6. Existing roof tiles

0 1 2 4
[m]

General notes
Do not scale from this drawing

No.	Date	Revision
-	-	-

PLANNING APPLICATION

Issue: 15.03.11

For reference purposes only
Do not scale from these drawings
clarkedesai will be notified of any discrepancies in writing

© clarkedesai ltd 2010

Project	Beachcroft, 41 Southdean Drive, Middleton-on-sea PO22 7TB		Scale 1:100	Date 15.03.11	checked
Drawing	Existing Loft Floor Plan		t: 020 7404 6757 f: 020 7242 3915 e: home@clarkedesai.com		
Project No. 186	Drawing No. EX_005	Revision No. -	clarke:desai		

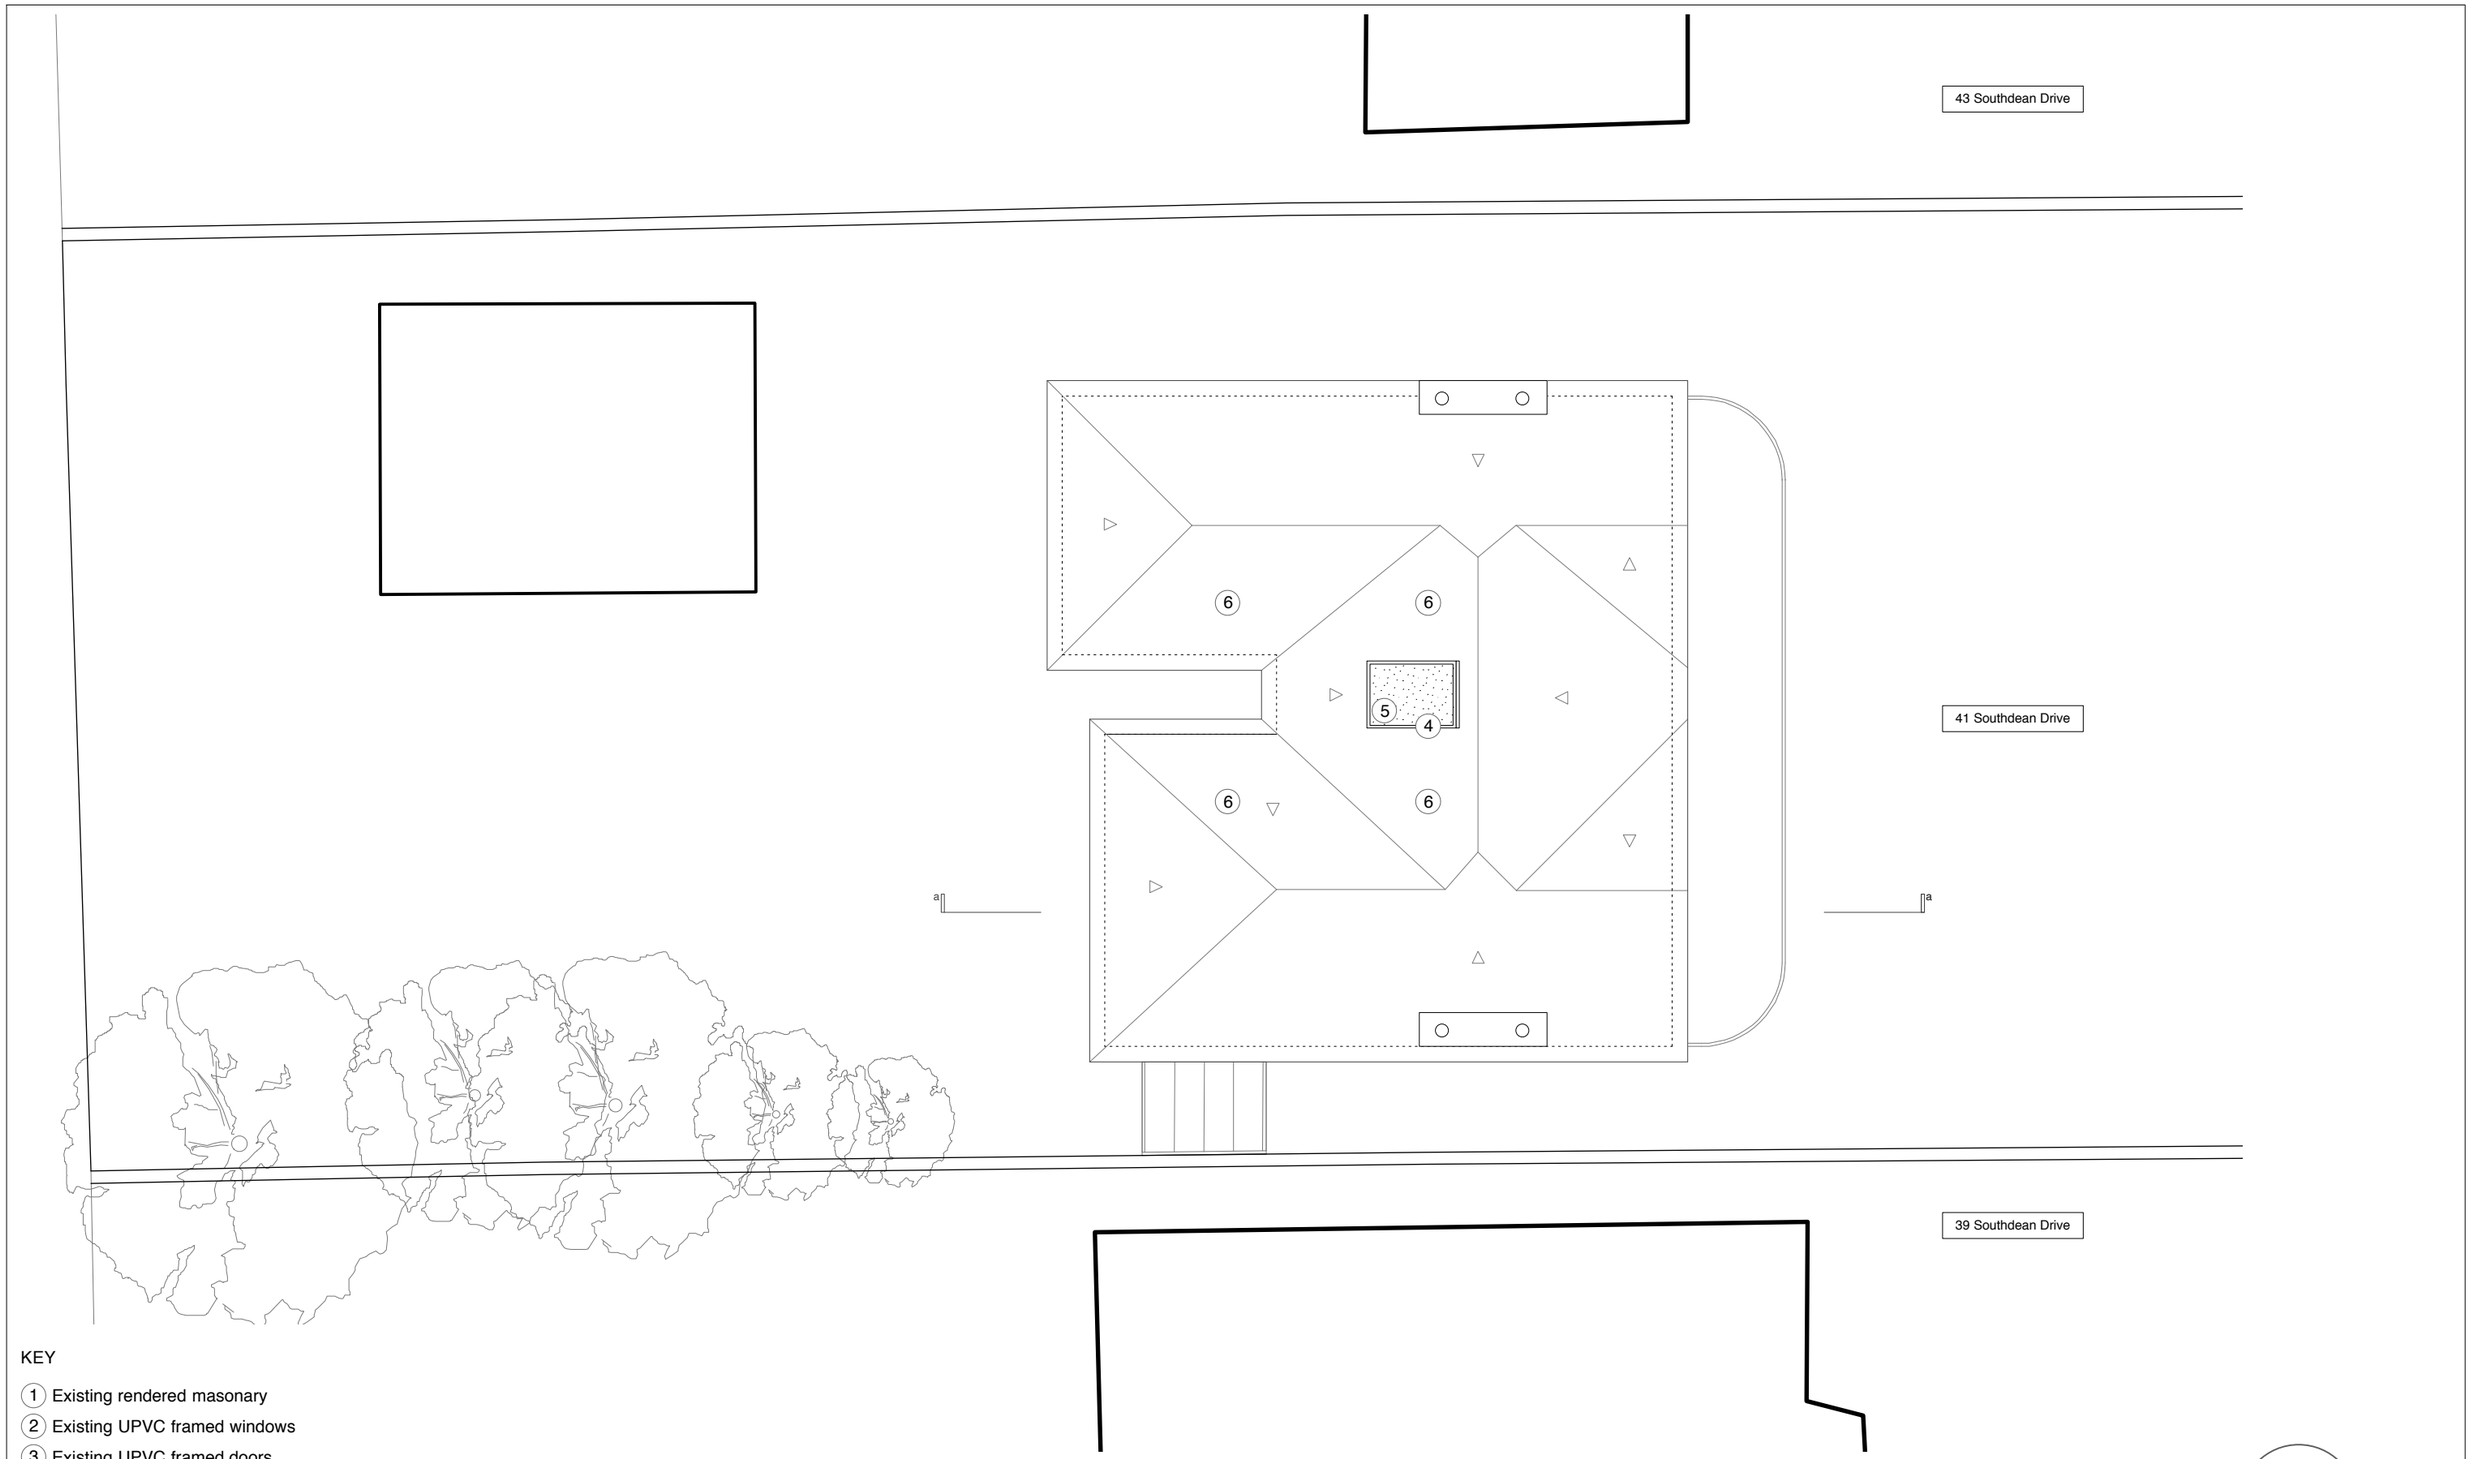

KEY

1. Existing rendered masonary
2. Existing UPVC framed windows
3. Existing UPVC framed doors
4. Existing timber framed dormer
5. Existing aspalt roof
6. Existing roof tiles

0 1 2 4
[m]

General notes
Do not scale from this drawing

No.	Date	Revision
-	-	-

PLANNING APPLICATION

Issue: 15.03.11

For reference purposes only
Do not scale from these drawings
clarke:desai will be notified of any discrepancies in writing

© clarke:desai ltd 2010

Project	Beachcroft, 41 Southdean Drive, Middleton-on-sea PO22 7TB	Scale 1:100	Date 15.03.11	checked
Drawing	Existing Roof Plan			
Project No. 186	Drawing No. EX_006	Revision No. -		

t: 020 7404 6757
f: 020 7242 3915
e: home@clarkedesai.com
clarke:desai

KEY

1. Existing rendered masonary
2. Existing UPVC framed windows
3. Existing UPVC framed doors
4. Existing timber framed dormer
5. Existing aspalt roof
6. Existing roof tiles

0 0.5 1 2
[m]

General notes
Do not scale from this drawing

No.	Date	Revision
-	-	-

PLANNING APPLICATION

Issue: 15.03.11

For reference purposes only
Do not scale from these drawings
clarkedesai will be notified of any discrepancies in writing

© clarkedesai ltd 2010

Project	Scale	Date	checked
Beachcroft, 41 Southdean Drive, Middleton-on-sea PO22 7TB	1:50	15.03.11	

Drawing: Existing Section AA

Project No.	Drawing No.	Revision No.
186	EX_010	-

t: 020 7404 6757
f: 020 7942 3915
e: home@clarkedesai.com
clarke:desai

KEY

1. Existing rendered masonary
2. Existing UPVC framed windows
3. Existing UPVC framed doors
4. Existing timber framed dormer
5. Existing aspalt roof
6. Existing roof tiles

0 0.5 1 2
[m]

General notes
Do not scale from this drawing

No.	Date	Revision
-	-	-

PLANNING APPLICATION

Issue: 15.03.11

For reference purposes only
Do not scale from these drawings
clarkedesai will be notified of any discrepancies in writing

© clarkedesai ltd 2010

Project: Beachcroft, 41 Southdean Drive, Middleton-on-sea PO22 7TB		Scale: 1:50	Date: 15.03.11 / checked
Drawing: Existing Section AA		t: 020 7404 6757 f: 020 7242 3915 e: home@clarkedesai.com	
Project No.: 186	Drawing No.: EX_010	Revision No.: -	clarke:desai

KEY

1 Existing rendered masonary

2 UPVC framed windows

3 UPVC framed doors

0 0.5 1 2
[m]

General notes
Do not scale from this drawing

No.	Date	Revision
-	-	-

PLANNING APPLICATION

Issue: 15.03.11

For reference purposes only
Do not scale from these drawings
clarkedesai will be notified of any discrepancies in writing

© clarkedesai ltd 2010

Project	Scale	Date	checked
Beachcroft, 41 Southdean Drive, Middleton-on-sea PO22 7TB	1:50	15.03.11	

Drawing: Existing Front Elevation

Project No.	Drawing No.	Revision No.
186	EX_020	-

t: 020 7404 6757
f: 020 7242 3915
e: home@clarkedesai.com
clarke:desai