


Scale

0

5m

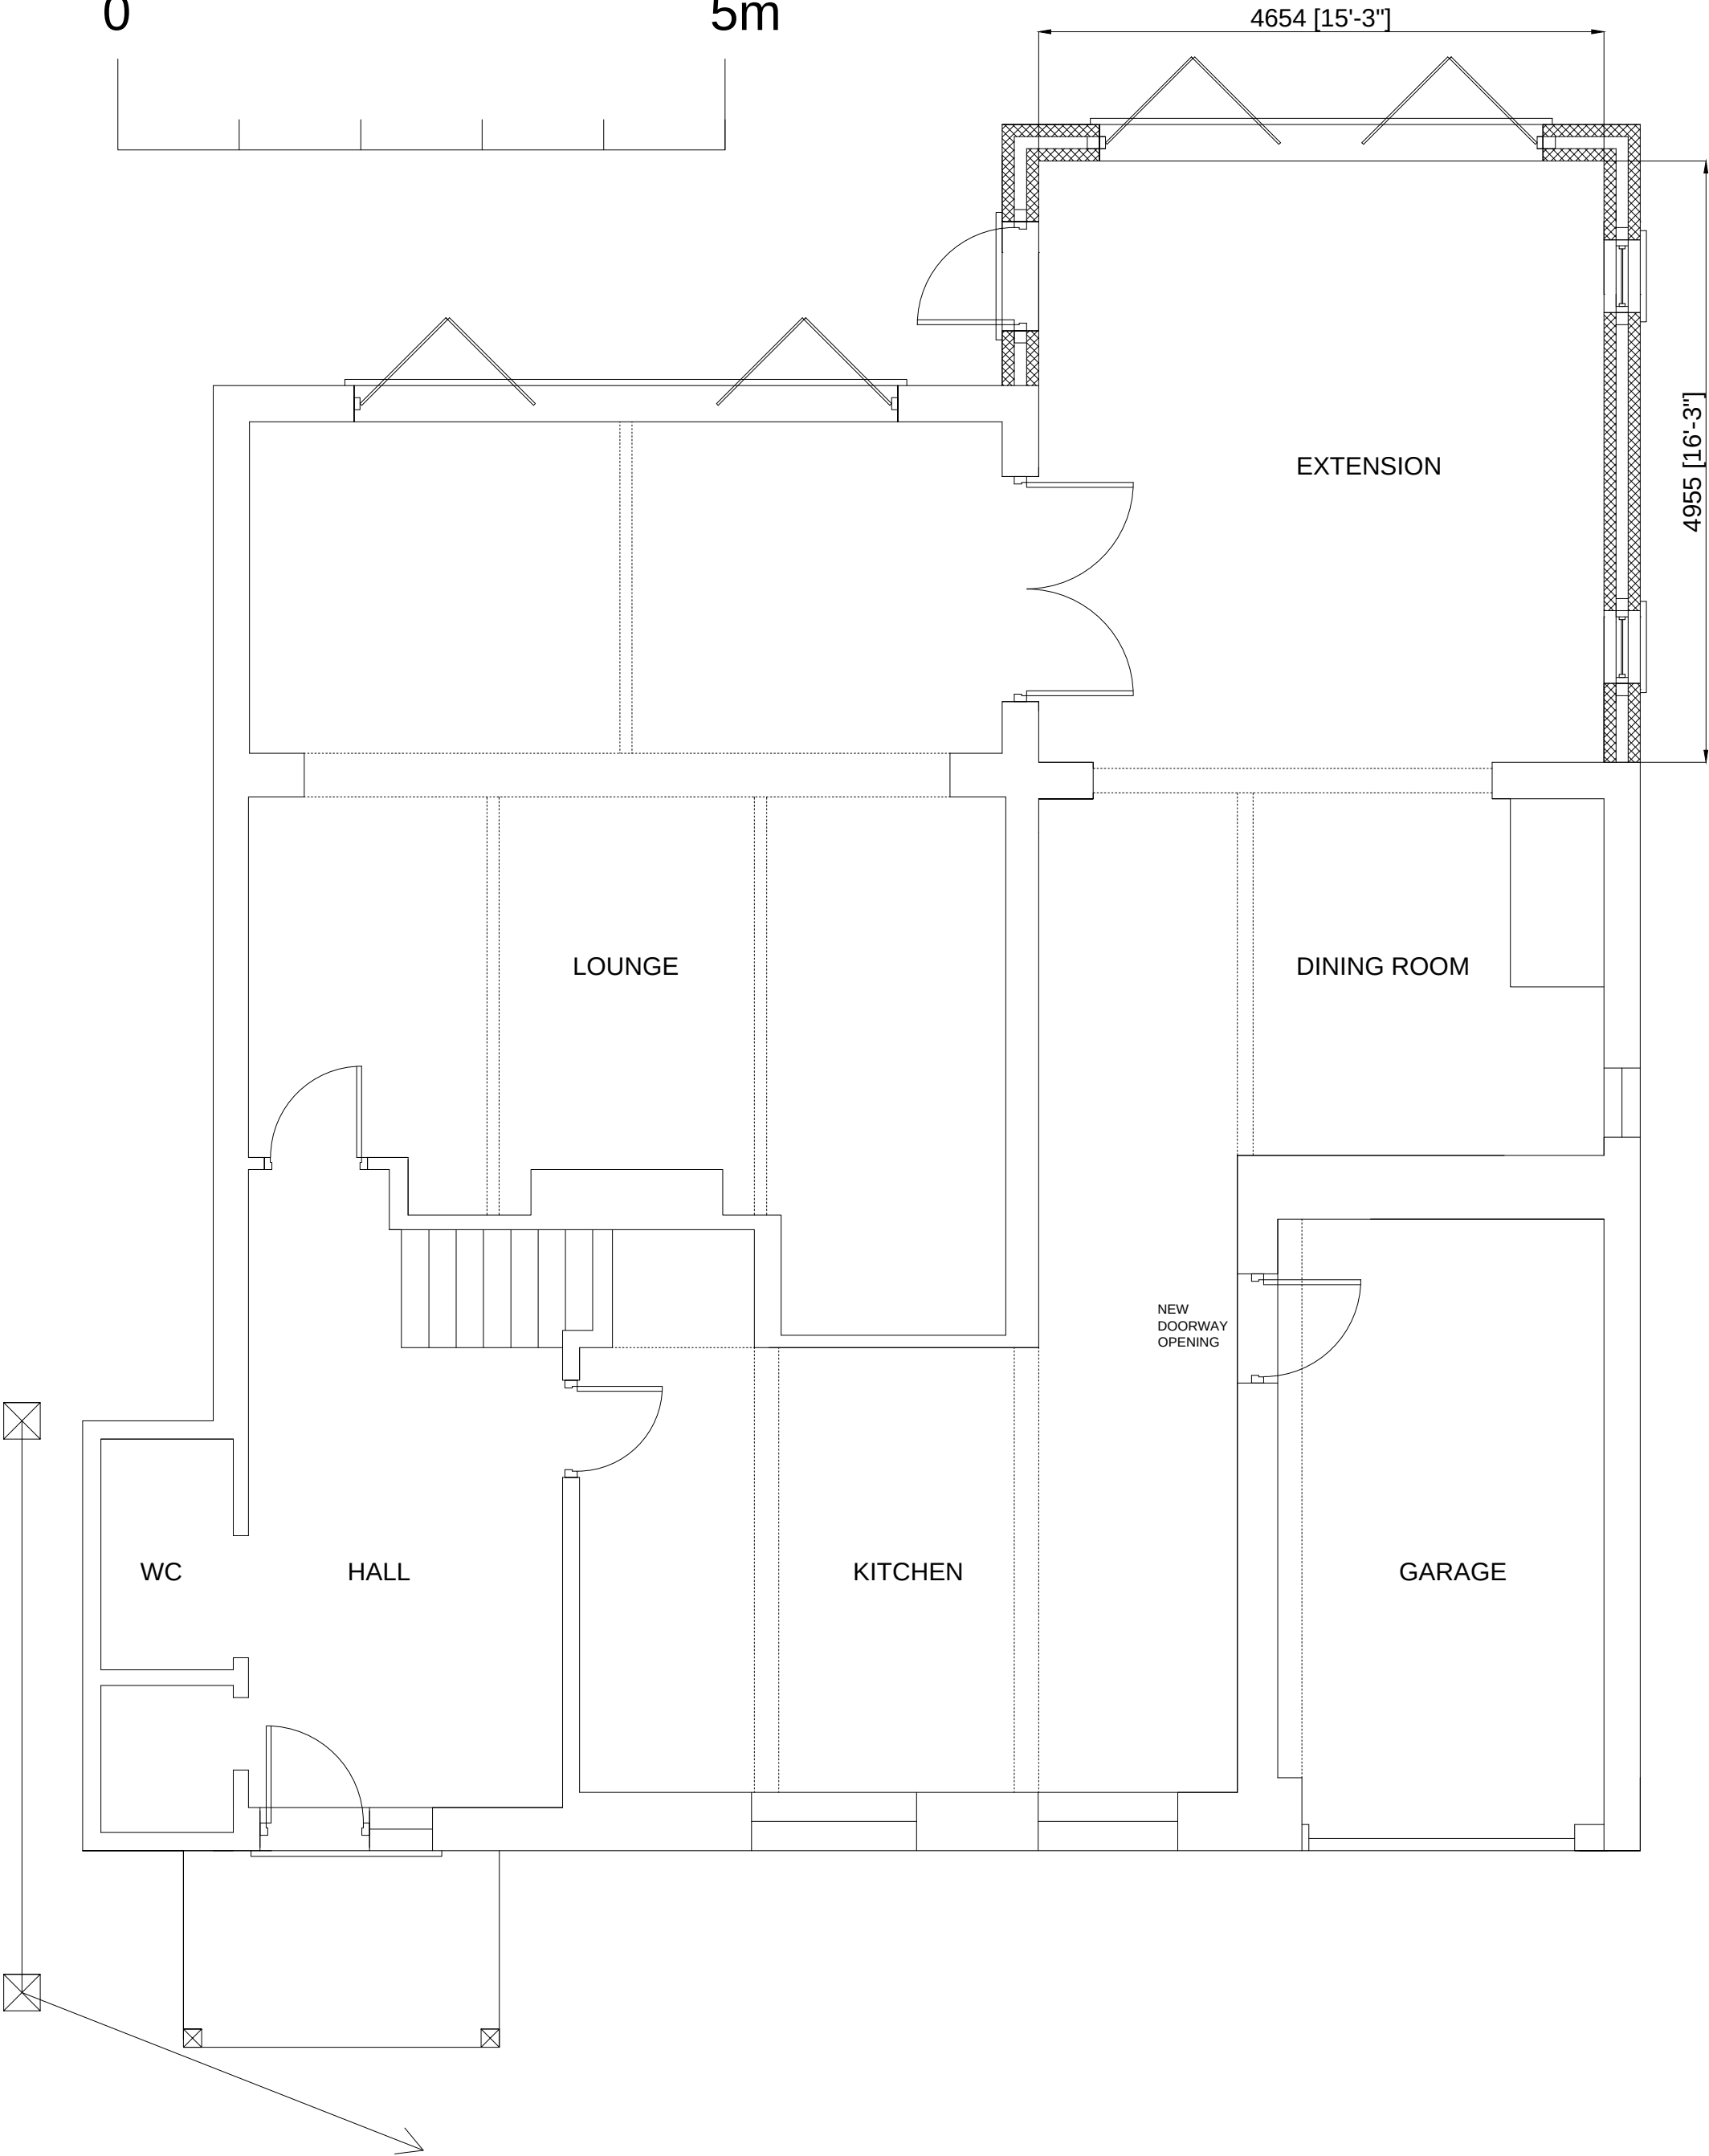

Michael Pearce & Associates Ltd
Chartered Surveyors - Architectural Consultants
Tel 01903 786839 Mob 07812 195560

EXTENSION & ALTERATIONS
120 MIDDLETON ROAD, MIDDLETON. PO22 6DB.

DRW NO 3a SCALE 1/50 (A3)
PROPOSED GROUND FLOOR PLAN