




FRONT ELEVATION (SOUTH)

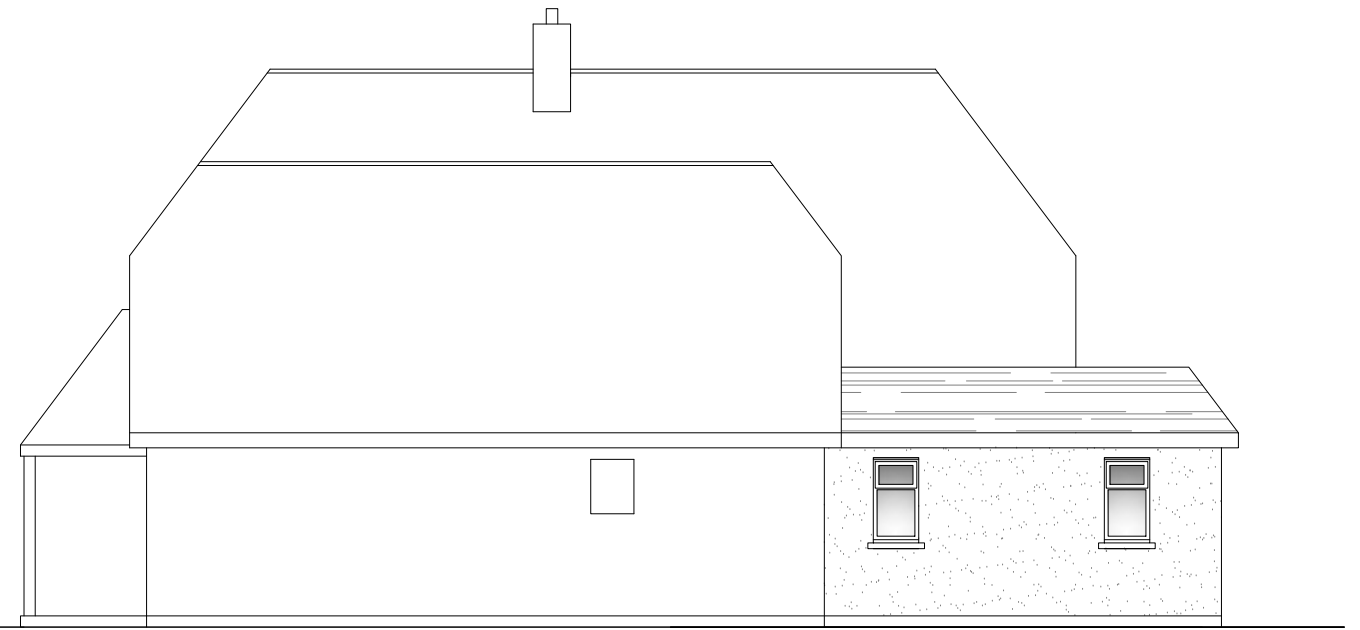

SIDE ELEVATION (EAST)

MATERIALS:-


ROOF - PITCHED AND TILED WITH FLAT FELTED AREA

WINDOWS AND DOORS - UPVC OR ALUMINIUM DOUBLE GLAZED

WALLS - BLOCK AND RENDERED.



REAR ELEVATION (NORTH)

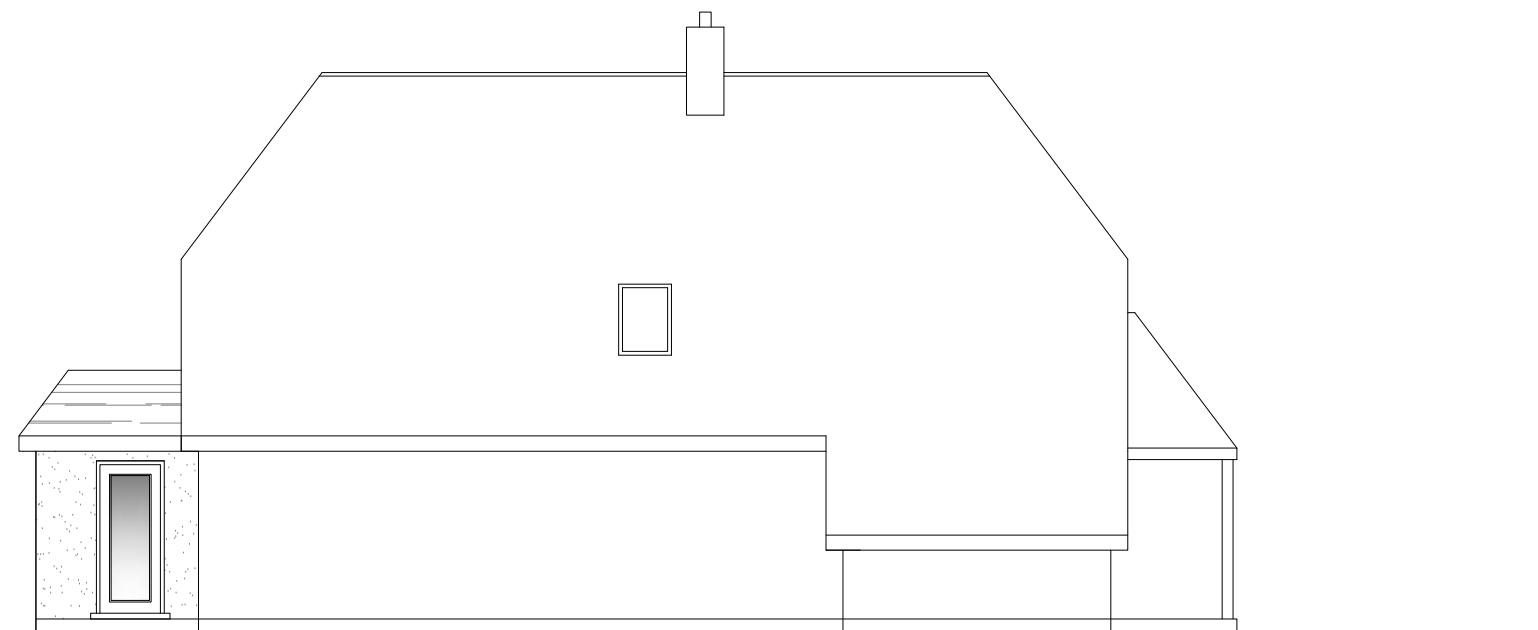

SIDE ELEVATION (WEST)



Michael Pearce & Associates Ltd
Chartered Surveyors - Architectural Consultants
47 Sea Lane Gardens, Ferring. West Sussex. BN12 5EQ

Tel 01903 786839
Mob 07812 195560
e-mail:michael@mpa-surveyors.co.uk

EXTENSIONS & ALTERATIONS
 120 MIDDLETON ROAD, MIDDLETON. PO22 6DB.

DRW NO 5a SCALE 1/100 (A3)
 PROPOSED ELEVATIONS