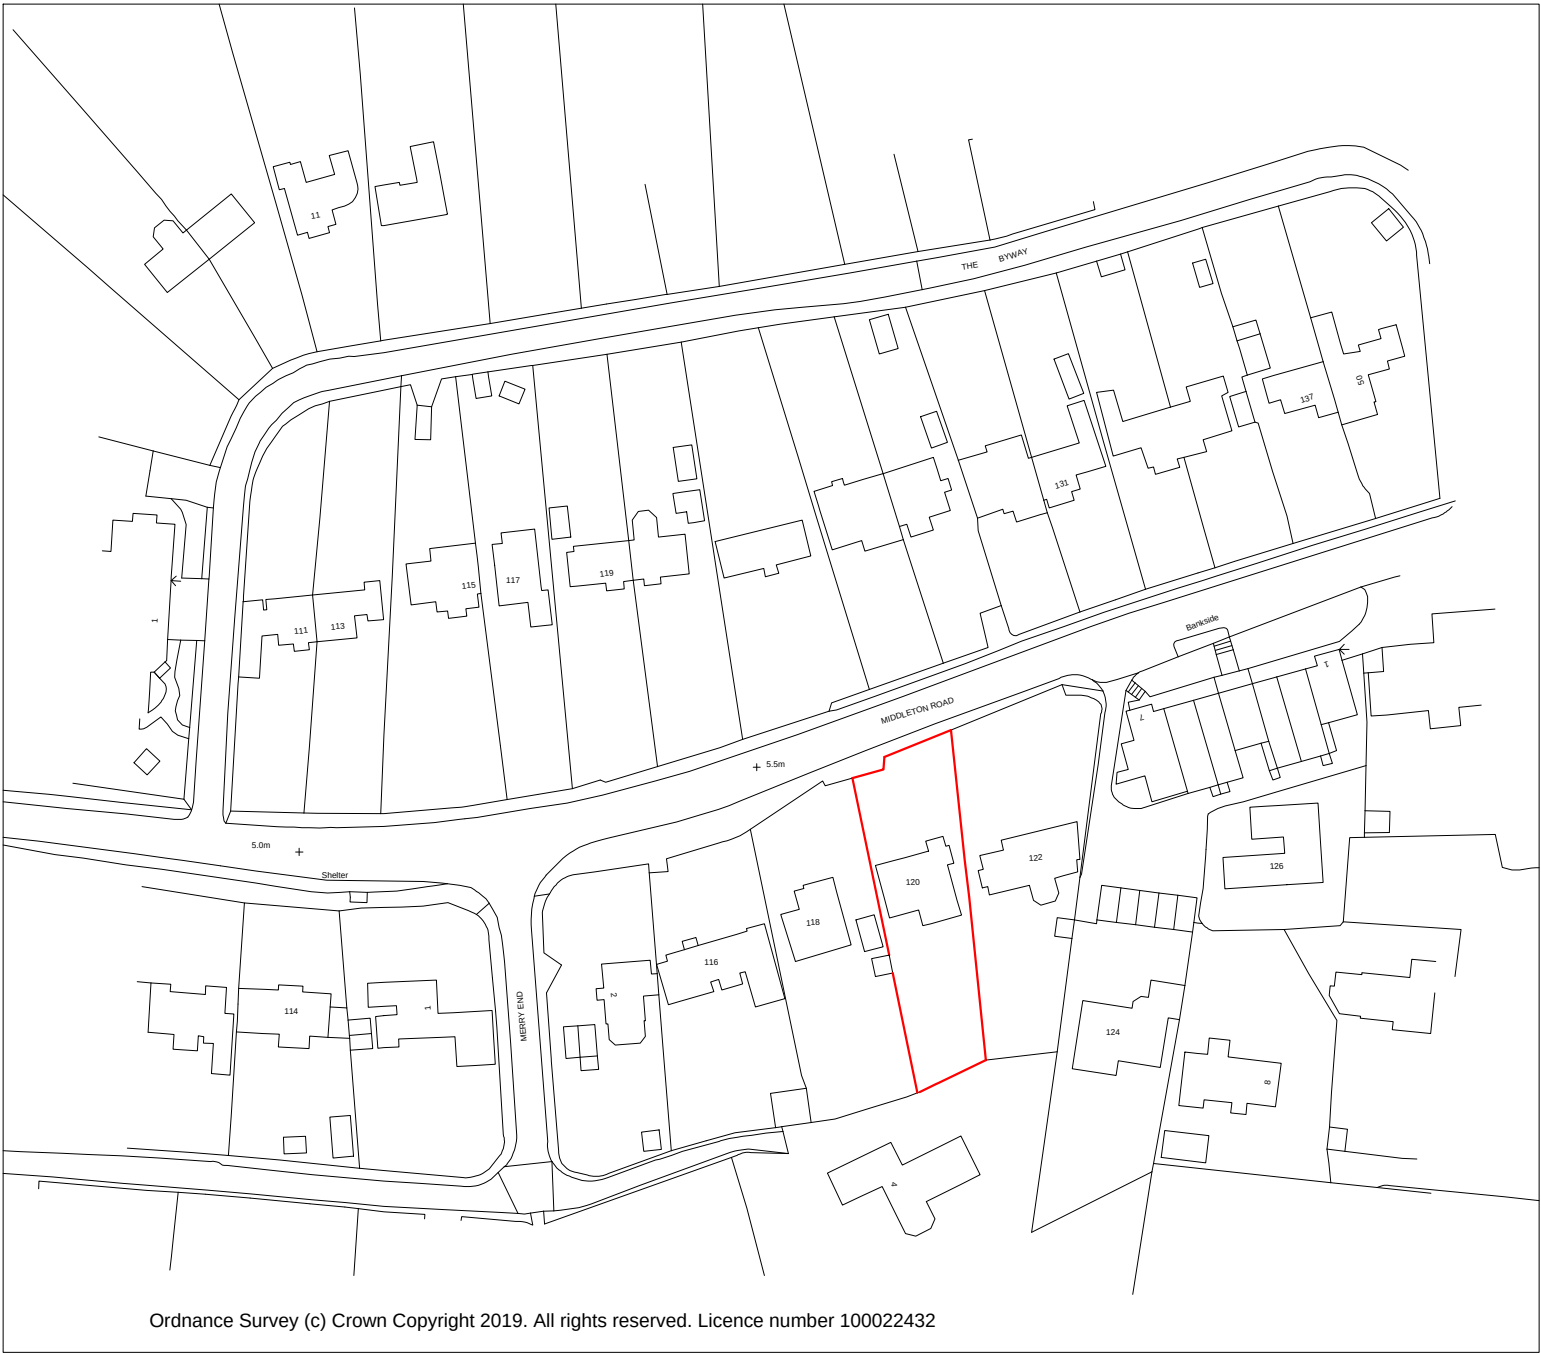


Michael Pearce & Associates Ltd
Chartered Surveyors - Architectural Consultants
47 Sea Lane Gardens. Ferring. West Sussex. BN12 5EQ

Tel 01903 786839
Mob 07812 195560
e-mail:michael@mpa-surveyors.co.uk

EXTENSIONS & ALTERATIONS
120 MIDDLETON ROAD, MIDDLETON.
WEST SUSSEX. PO22 6DB

DRW NO 11 SCALE 1/1250 (A3)
LOCATION PLAN