



Boundary

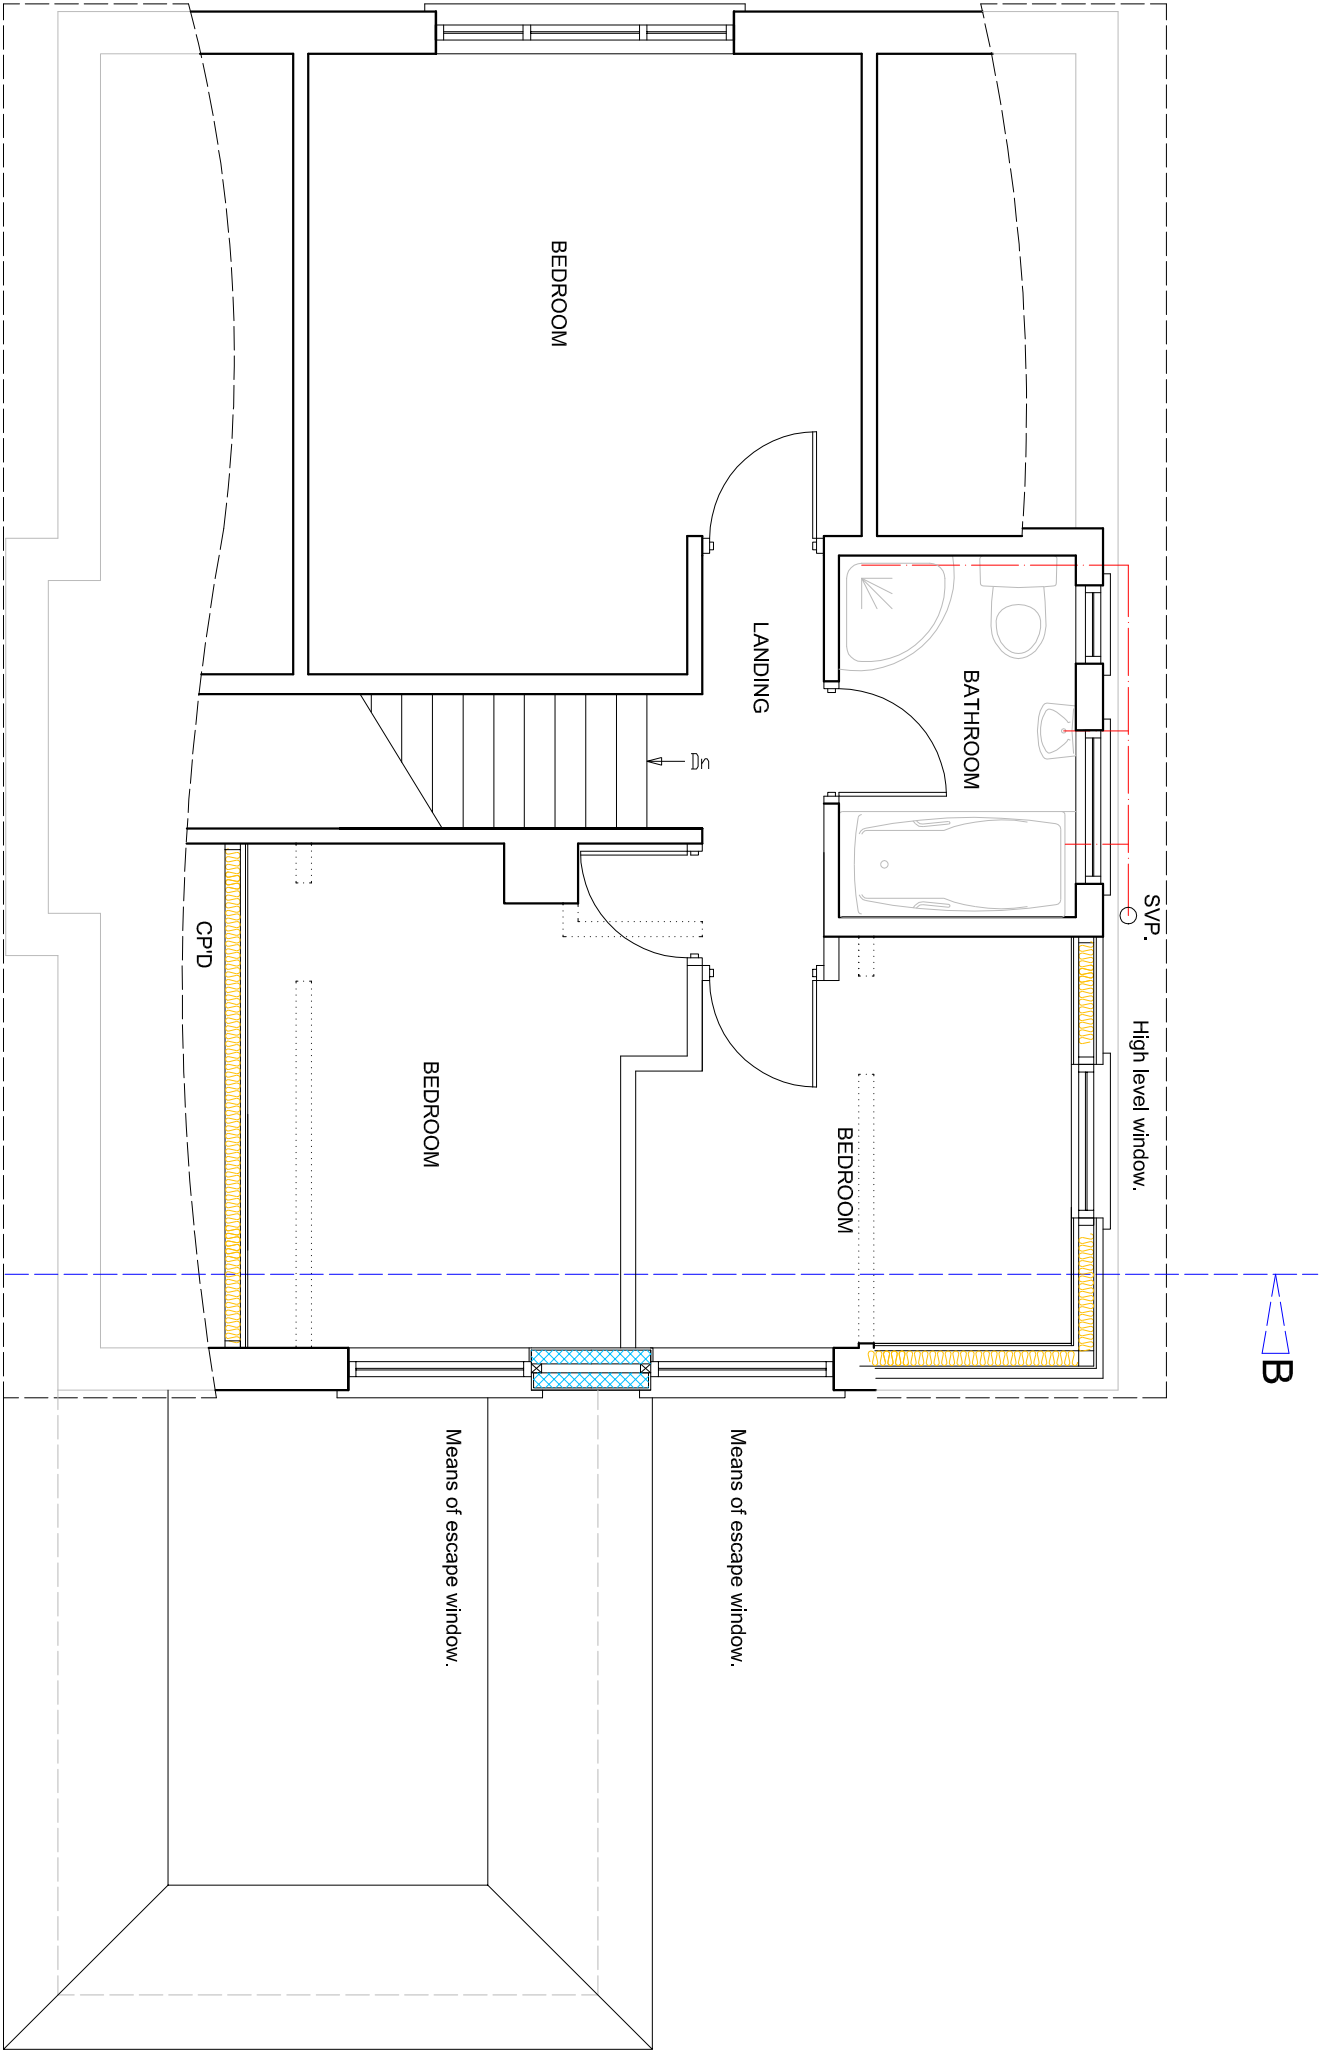

PROPOSED FIRST FLOOR PLAN

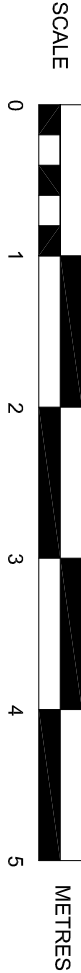

SUSSEX BUILDING CONSULTANCY LIMITED

12 LANE END ROAD, MIDDLETON,
BOGNOR REGIS, WEST SUSSEX.

SCALE - 1/50 REV - B DATE - 22/04/2013



3 NORTHCOTE ROAD
BOGNOR REGIS
PO21 5LZ
TEL/FAX - (01243) 861379