

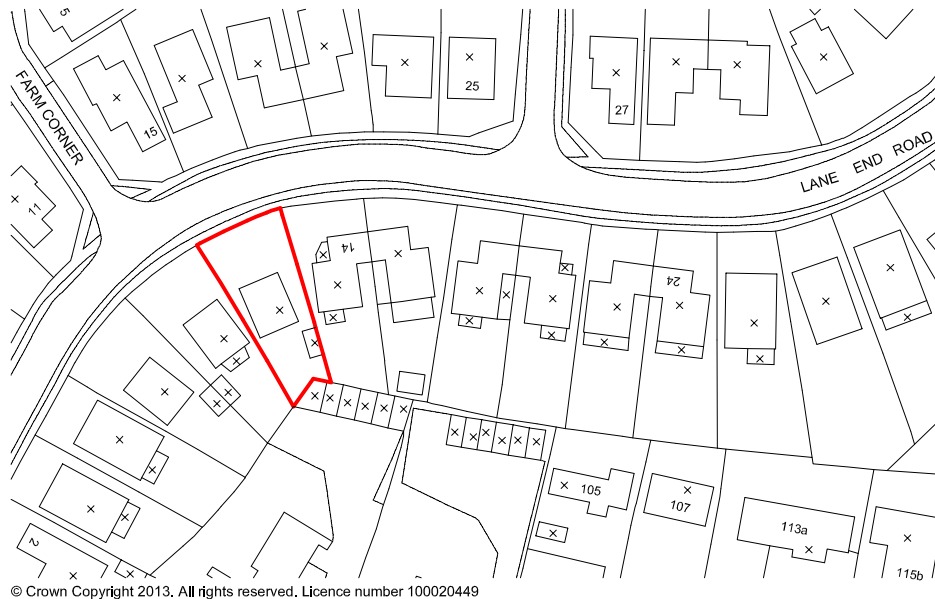


LOCATION PLAN - 1/1250

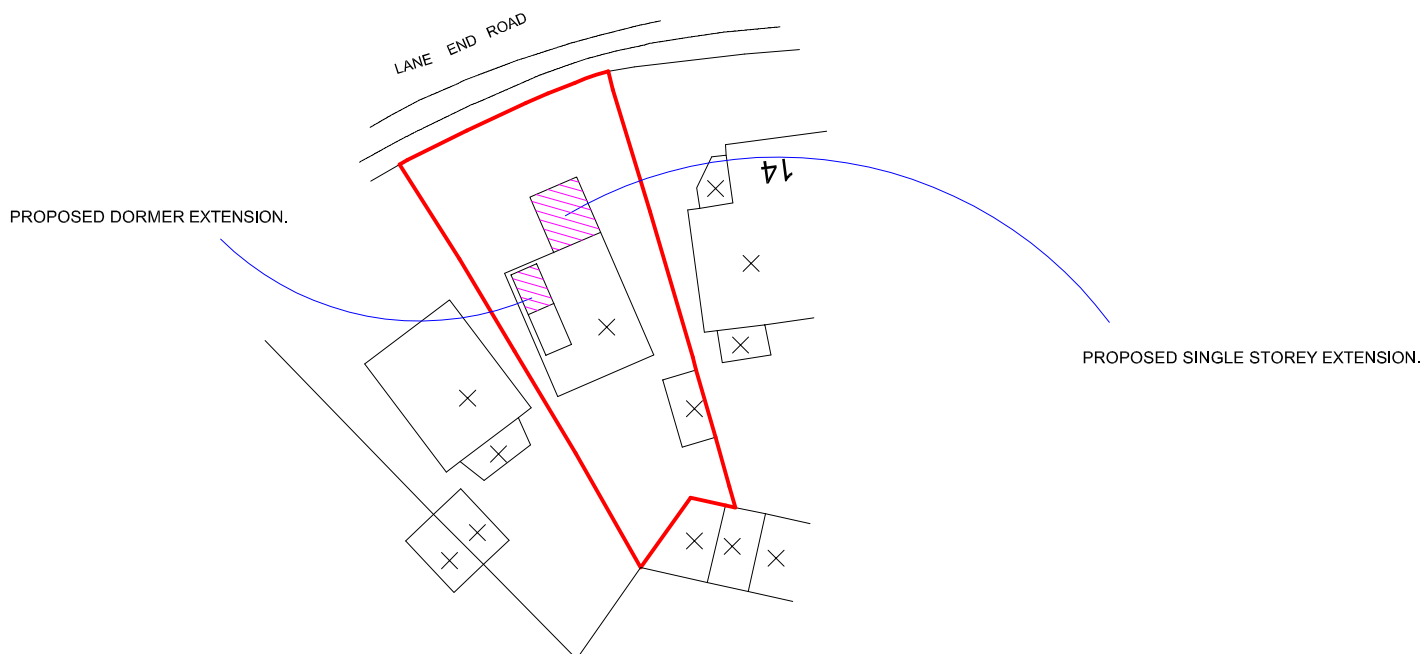

SITE PLAN - 1/500

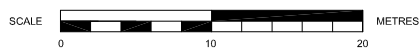

SUSSEX BUILDING CONSULTANCY LIMITED

12 LANE END ROAD, MIDDLETON ON SEA,
BOGNOR REGIS, WEST SUSSEX.

SCALE - 1/1250 REV - B DATE - 06/05/2013



3 NORTHCOTE ROAD
BOGNOR REGIS
PO21 5LZ

TEL/FAX - (01243) 861379