



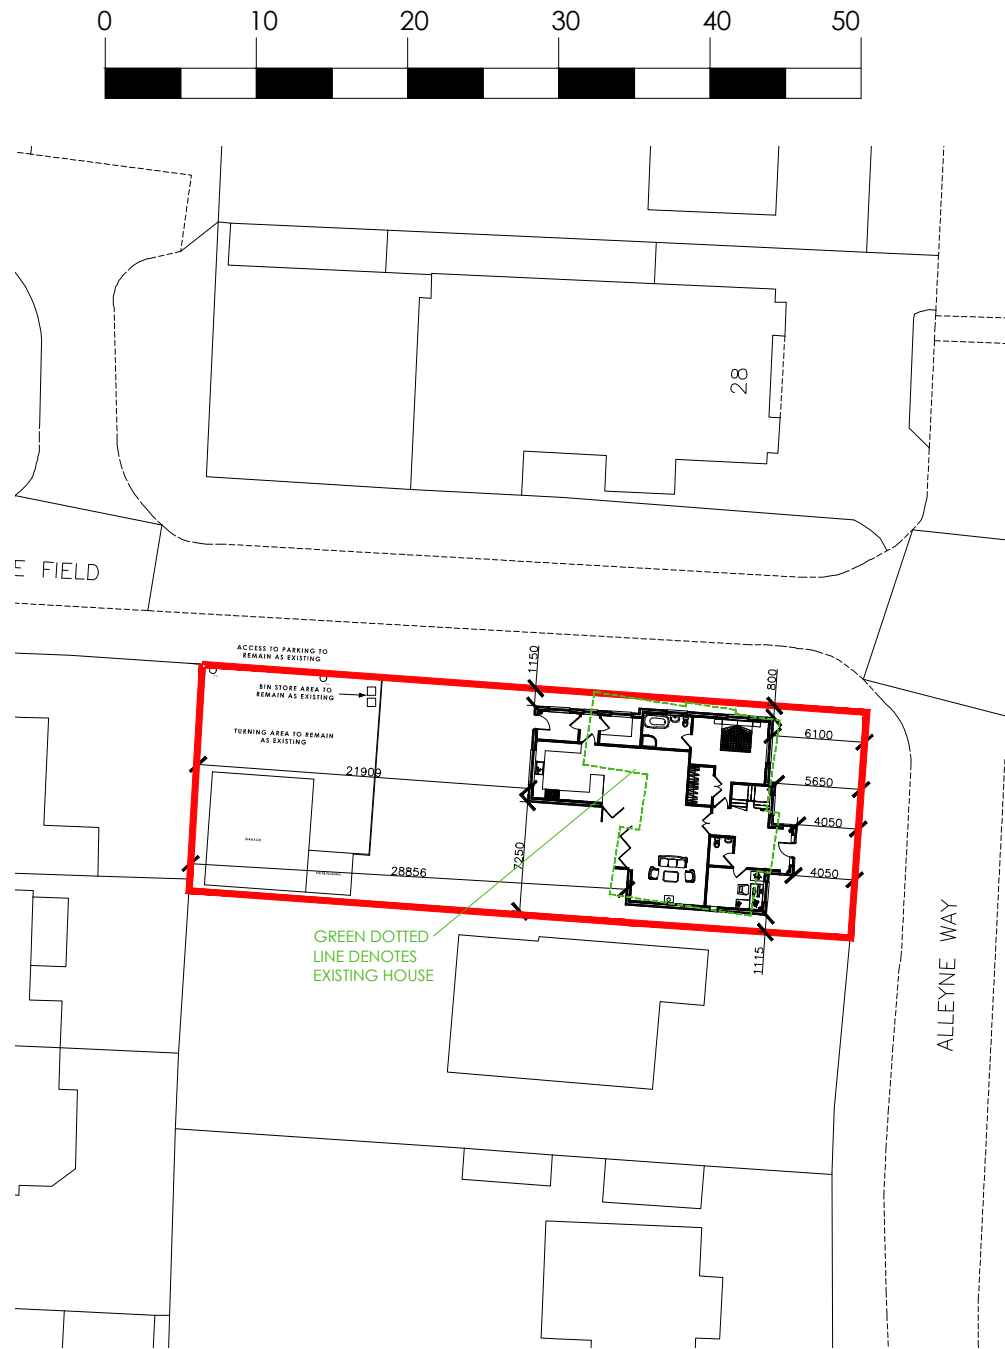

Block Plan 1:500
OS Tile License Number: 100022432

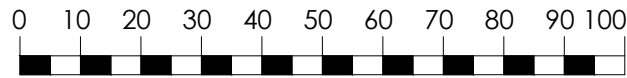

Location Plan 1:1250

PROJECT TITLE		DRAWING TITLE		No	REVISION	DATE
Proposed Development at 24 Alleyne Way Bognor Regis		Proposed Site & Location Plans		A	Updated to planners comments	24.08.2017
		STATUS Planning Application		B	Updated to planners comments	23.10.2017
		SCALE As Shown	DATE 14.07.2017	C	Updated to planners comments	08.11.2017
		DRAWN BY DE	DRAWING NO: PA-248-08			