





Existing Street Scene 1:150

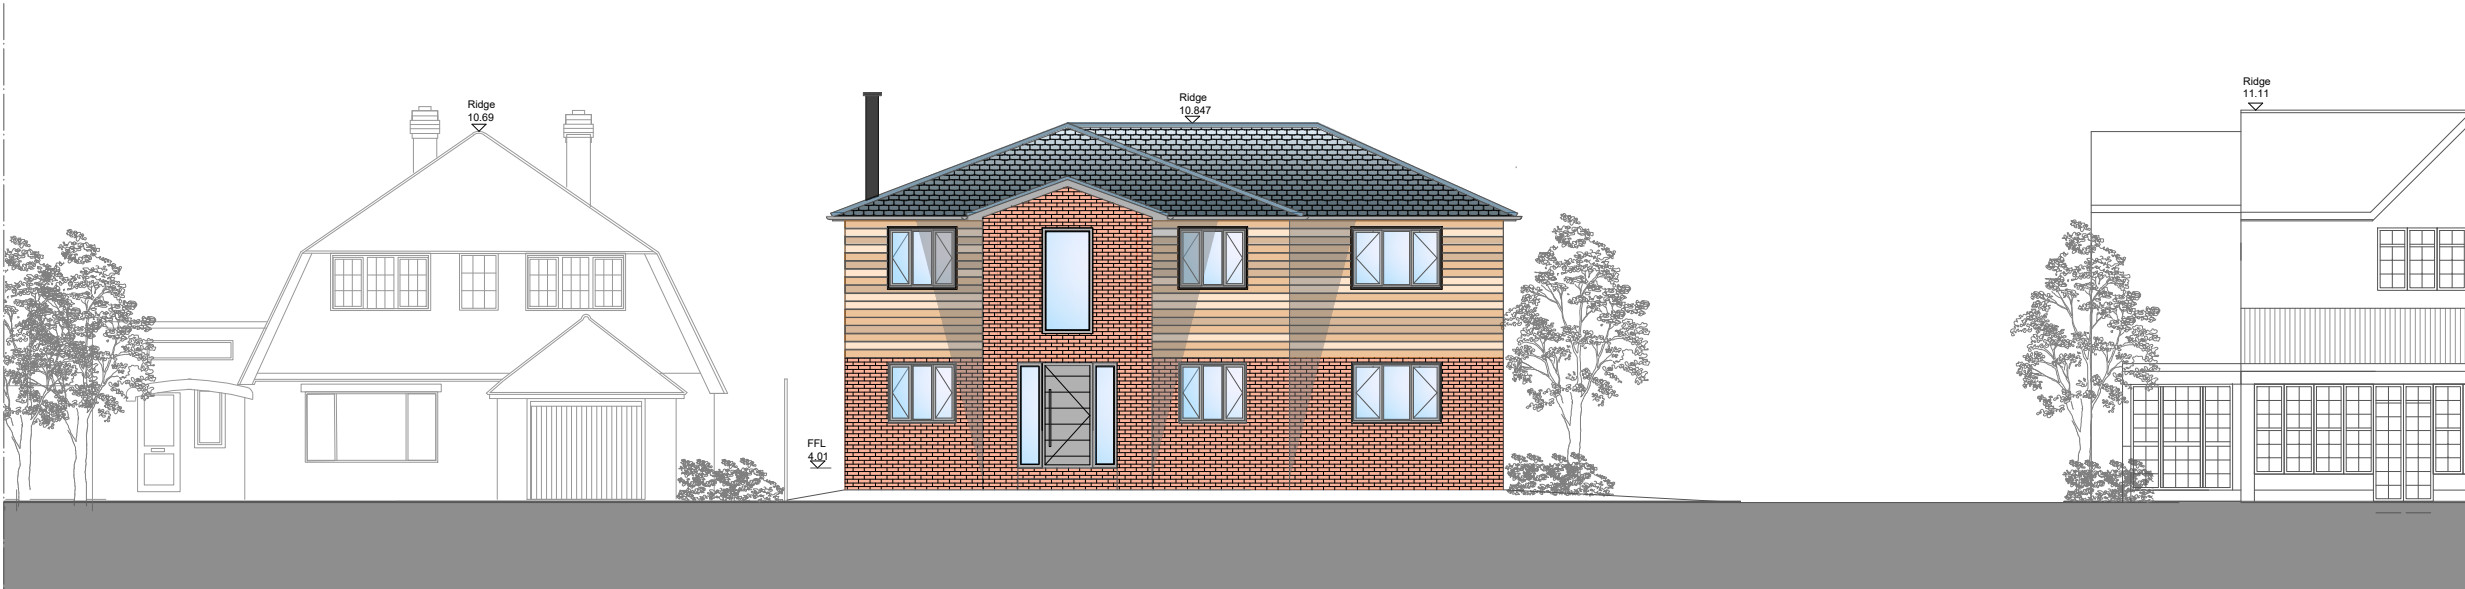

Proposed Street Scene 1:150

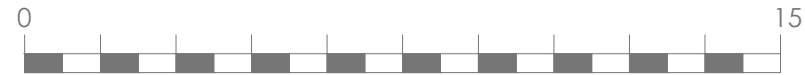

© this drawing is the copyright of look. design + build [l.db]. L.db design responsibility is limited to the design of the permanent works as finally constructed by l.db as part of the design + build service.

PROJECT TITLE Proposed Development at 24 Alleyne Way Bognor Regis	DRAWING TITLE Existing & Proposed Street Scene		No	REVISION	DATE
	STATUS Non material amendment				
	SCALE 1:150	DATE 09.05.2019			
	DRAWN BY	DRAWING No NMA-248-10			