


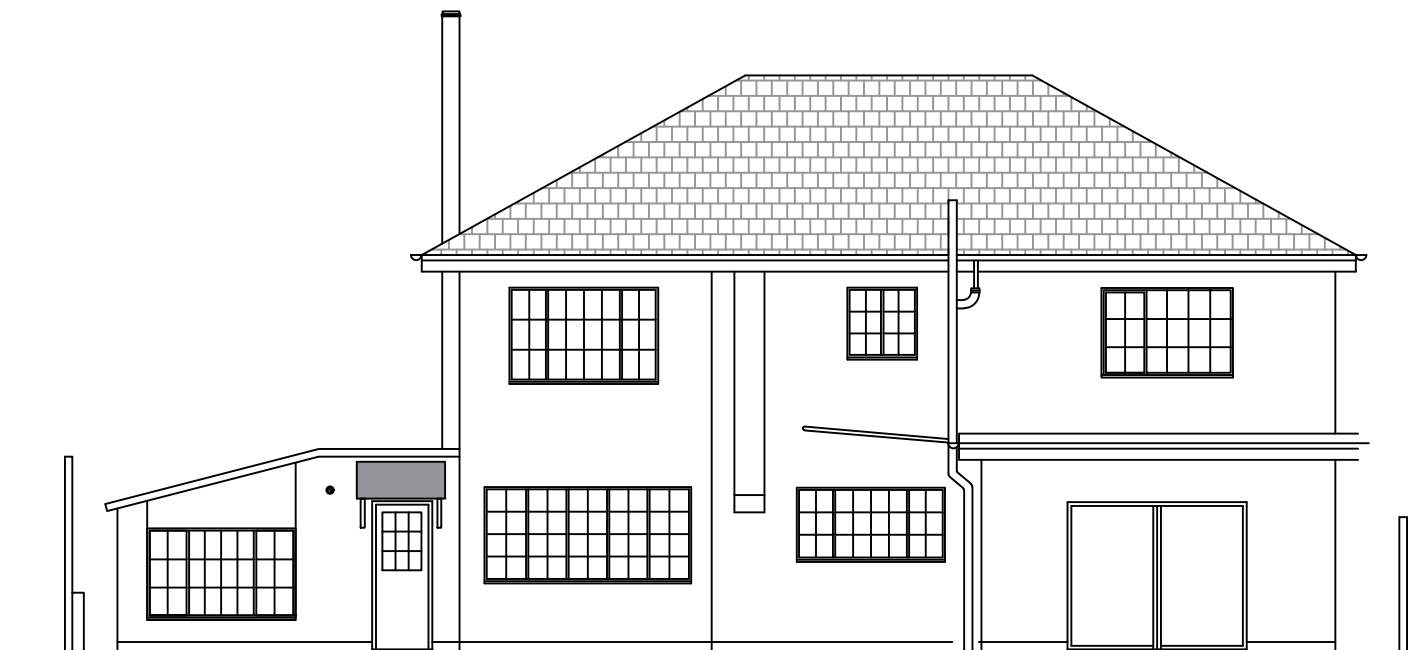

DO NOT SCALE
ALL DIMENSIONS TO BE VERIFIED ON SITE PRIOR TO
THE START OF ANY WORK, AND ANY DISCREPANCIES
NOTIFIED IN WRITING TO THE FULL SP LTD.
IF IN DOUBT , ASK
THIS DRAWING AND THE INFORMATION SHOWN ARE
THE COPYRIGHT OF THE FULL SP LTD

NOTES

No.	DATE	REVISION
-	15.4.26	Preliminary issue

fsp **The Full SP Ltd**
Juppsland House
Adversane
West Sussex RH14 9JG
Tel 01403 780324
e-mail TheFullSP@aol.com

CLIENT
Sarah & Dave Farrell

PROJECT
6 Ancton Way
Elmer
W Sussex PO22 6JN

DRAWING TITLE
Existing Elevations
North and South

DATE 15.4.26
DRAWN JM
SCALE 1:100 @ A3
CHECKED

PROJECT NO. SDF	DRAWING NO. SDF-EX-ELE-01
--------------------	------------------------------

[illegible]