ORIGINAL SIZE OF THIS DRAWING IS A3

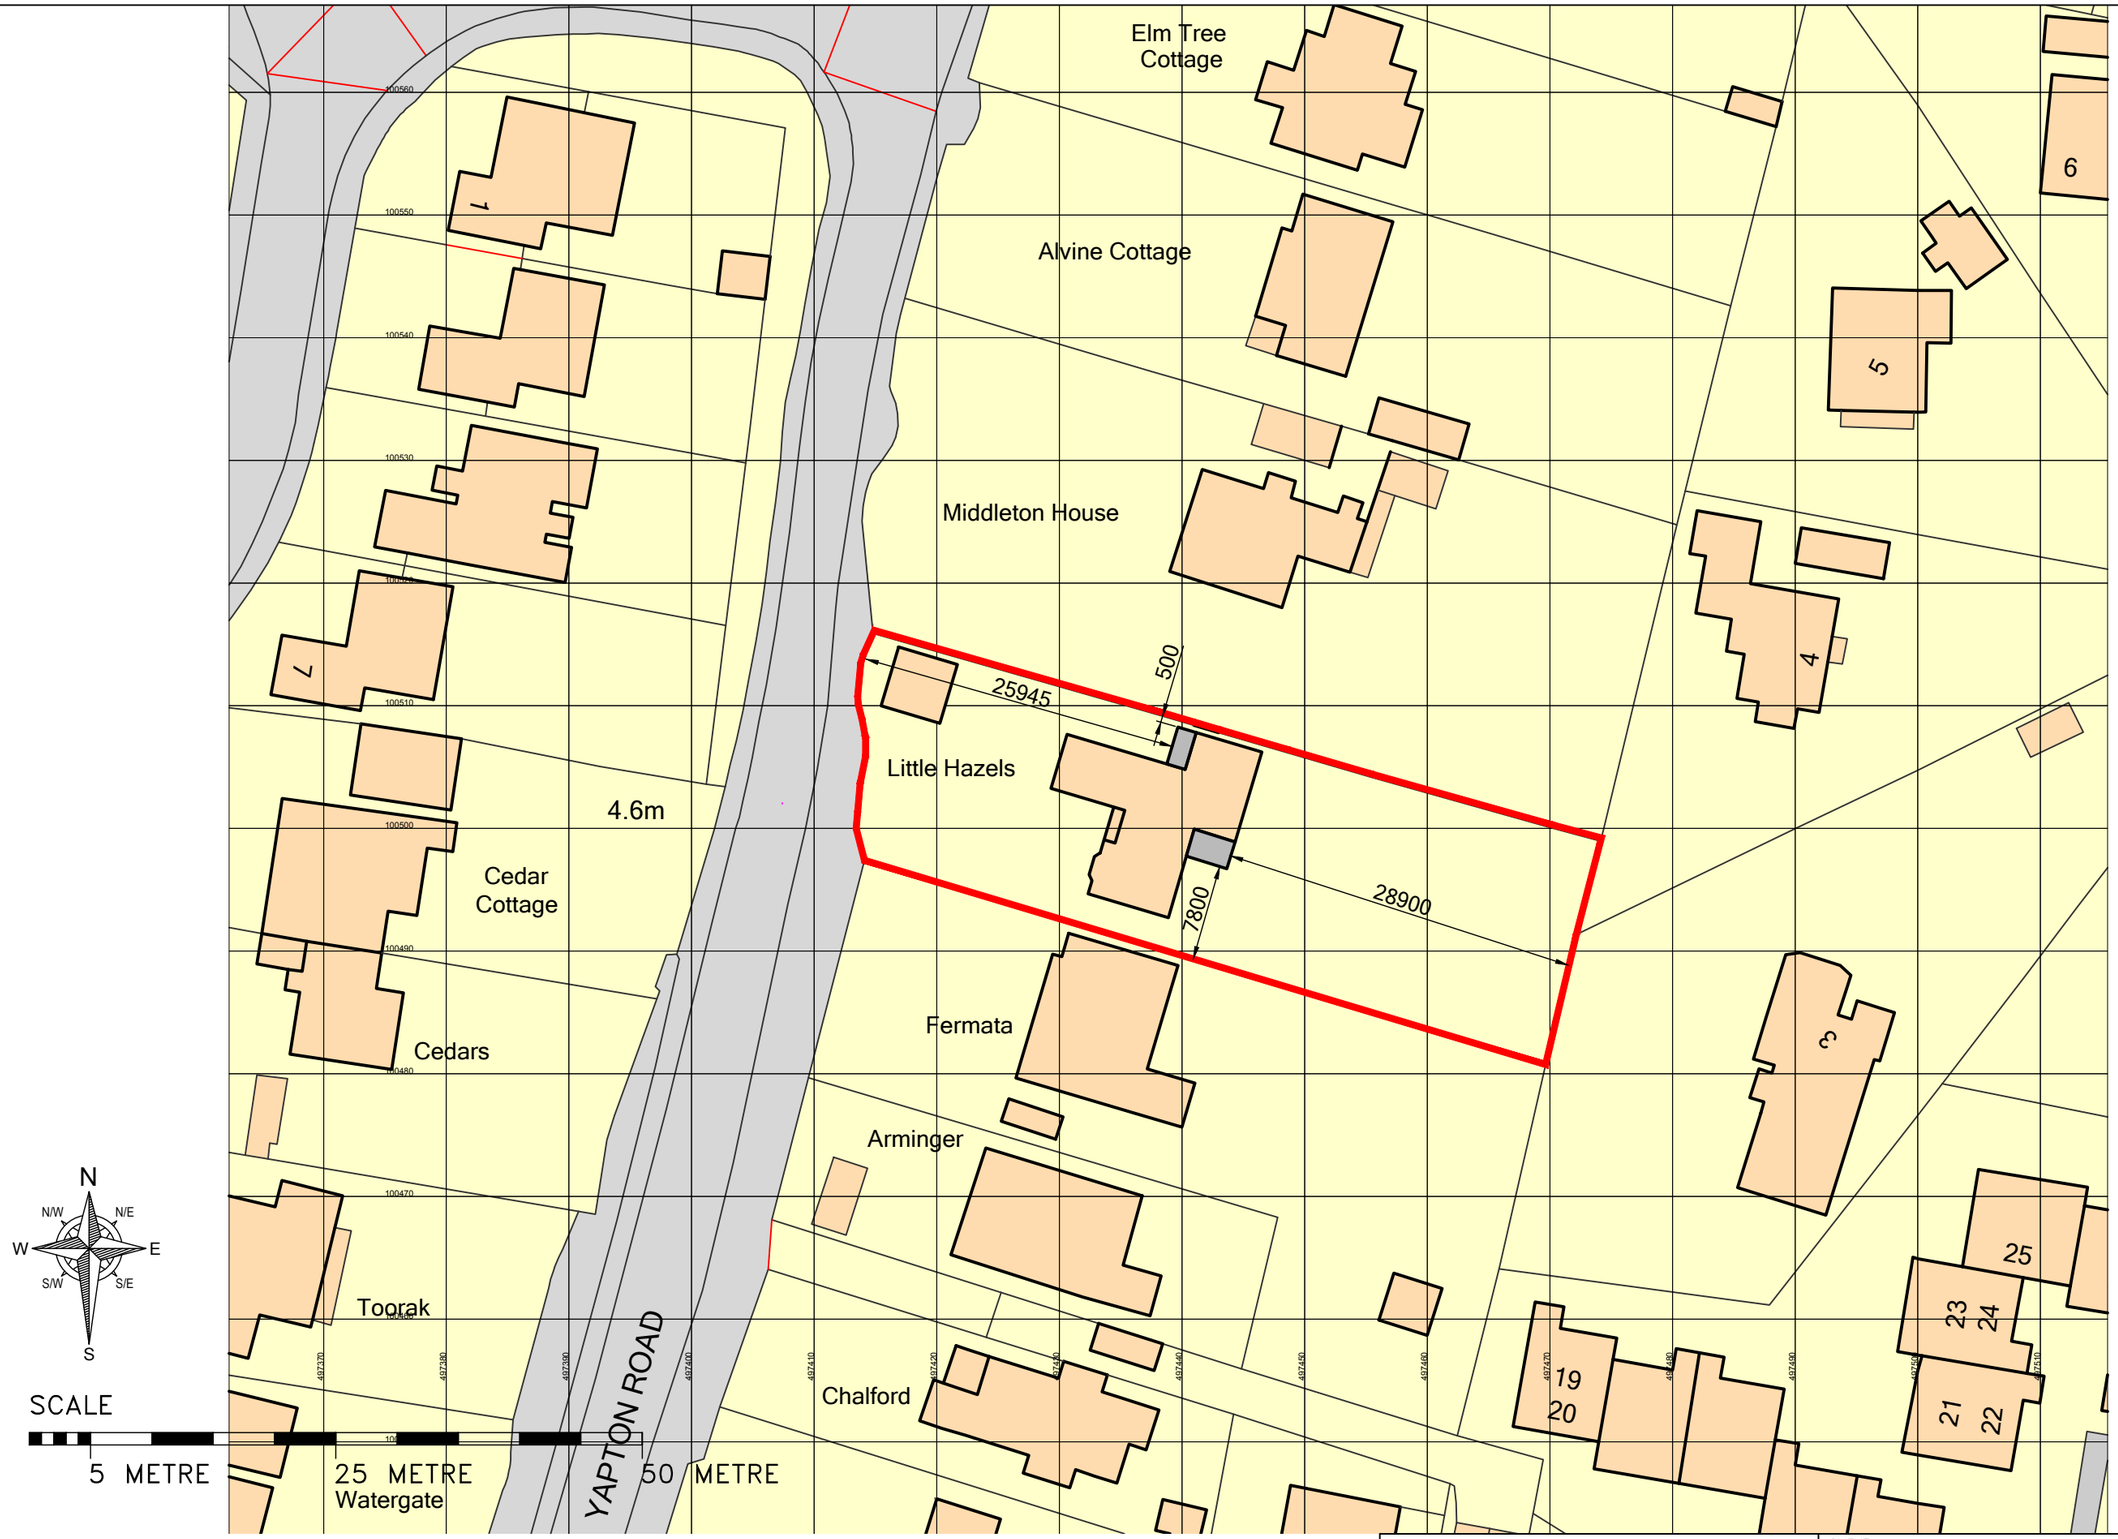

© COPYRIGHT – ALL RIGHTS RESERVED

E-mail michael@admarchitects.co.uk
web site www.admarchitects.co.uk

REV.	DATE	REVISIONS

NOTES: 1. DO NOT SCALE FROM THIS DRAWING (EXCEPT FOR PLANNING APPLICATION PURPOSES). 2. ALL DIMENSIONS AND LEVELS TO BE CHECKED ON SITE BEFORE CARRYING OUT WORK. 3. ALL DISCREPANCIES TO BE REPORTED TO THE ARCHITECT BEFORE CARRYING OUT WORK. 4. READ WITH OTHER CONTRACT DOCUMENTS 5.IF IN DOUBT ASK.
COPY RIGHT & OWNERSHIP OF THIS DRAWING AND THE DESIGN OF THE BUILDING SHOWN ON THIS DRAWING IS VESTED IN THE ARCHITECTS WHOSE PRIOR WRITTEN CONSENT IS REQUIRED FOR ITS USE, REPRODUCTION OR FOR COPYING TO ANY THIRD PARTY.

PROJECT	CLIENT
Little Hazels	Steve Keet
DRAWING TITLE: Block Plan as Proposed	COMPUTER FILE NAME DWG.DWG ORIGINAL SIZE OF THIS DRAWING IS A3

DRAWN	CHECKED	DATE	SCALE – AS SCALE RODS	DRAWING NUMBER: PROJECT NUMBER	ACTUAL DRAWING NUMBER	REVISION
BD	MB	Mach 2019	1:500	1687	03	-

TRINITY, STRETTINGTON, CHICHESTER, WEST SUSSEX, PO18 0LA, UNITED KINGDOM. TEL. 01243 771166

ARCHITECTS DESIGN & MANAGEMENT

ARUN DISTRICT COUNCIL M/29/19/HH