
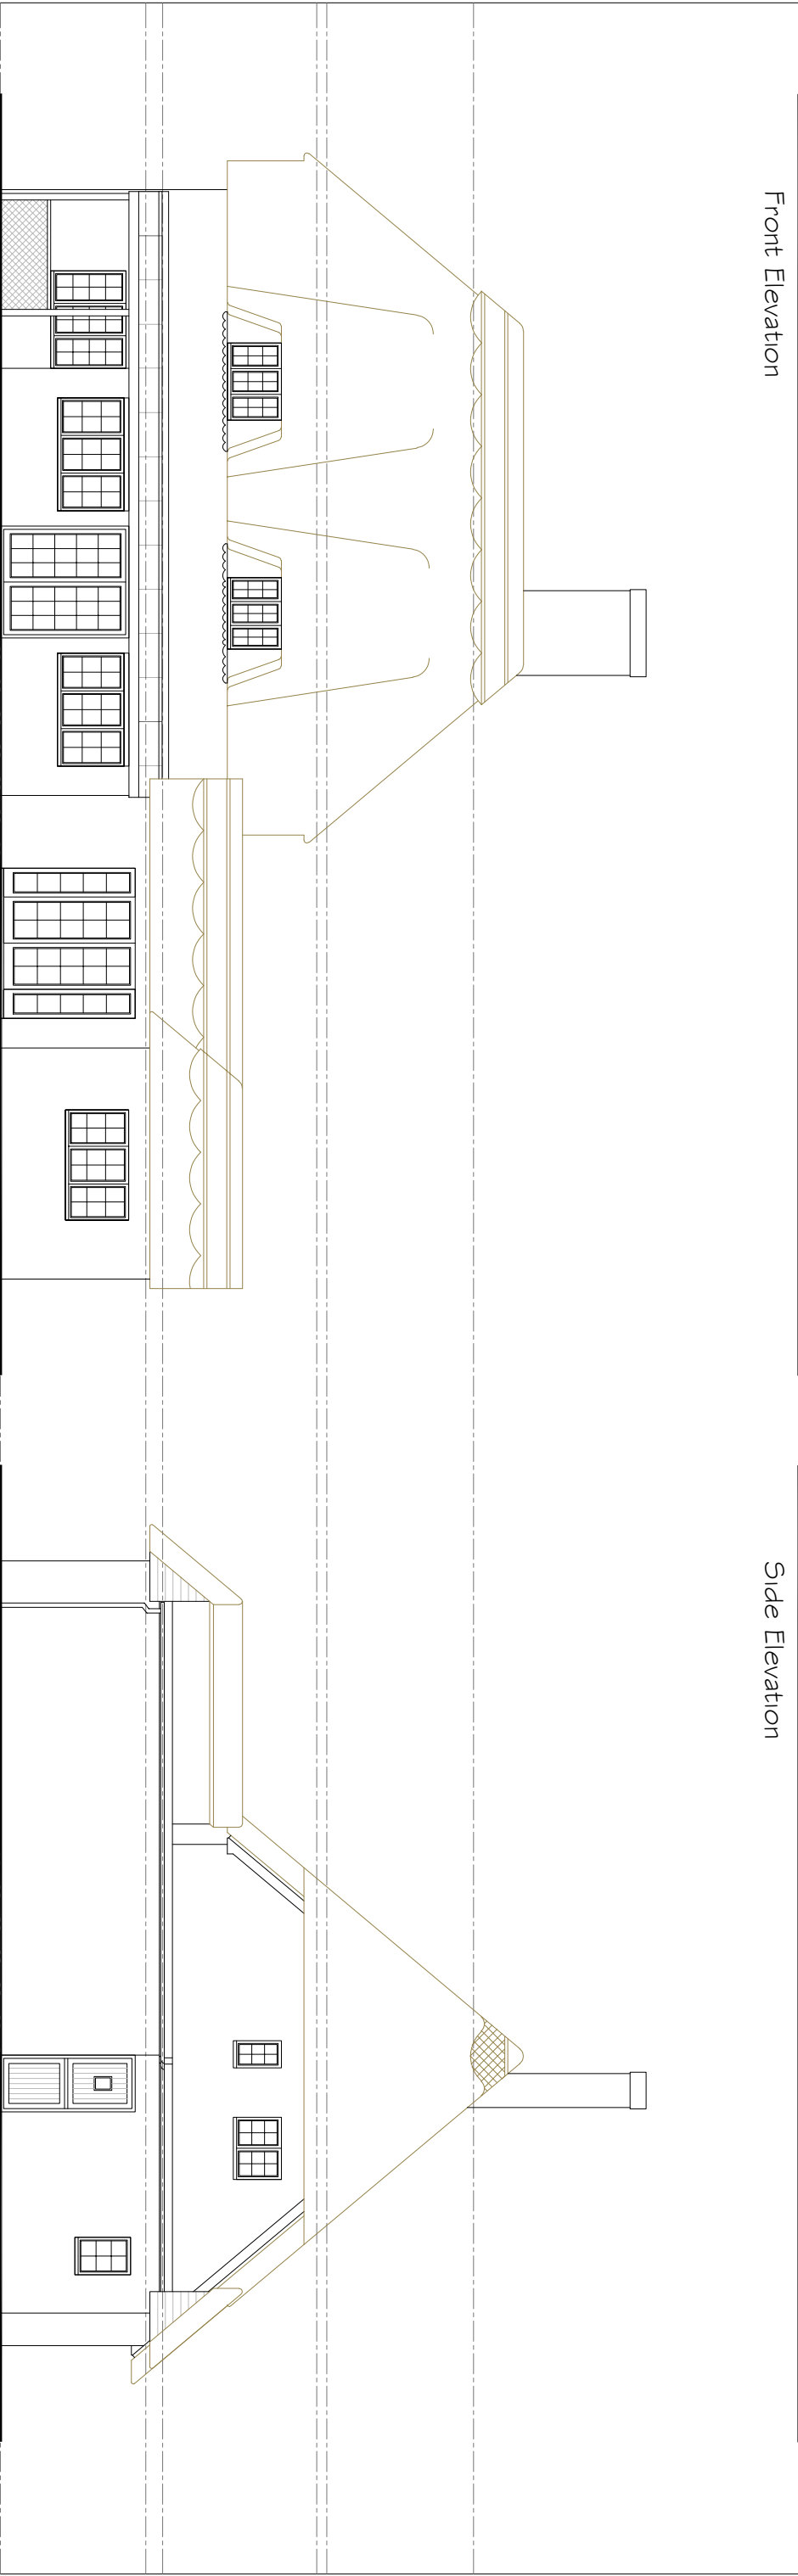
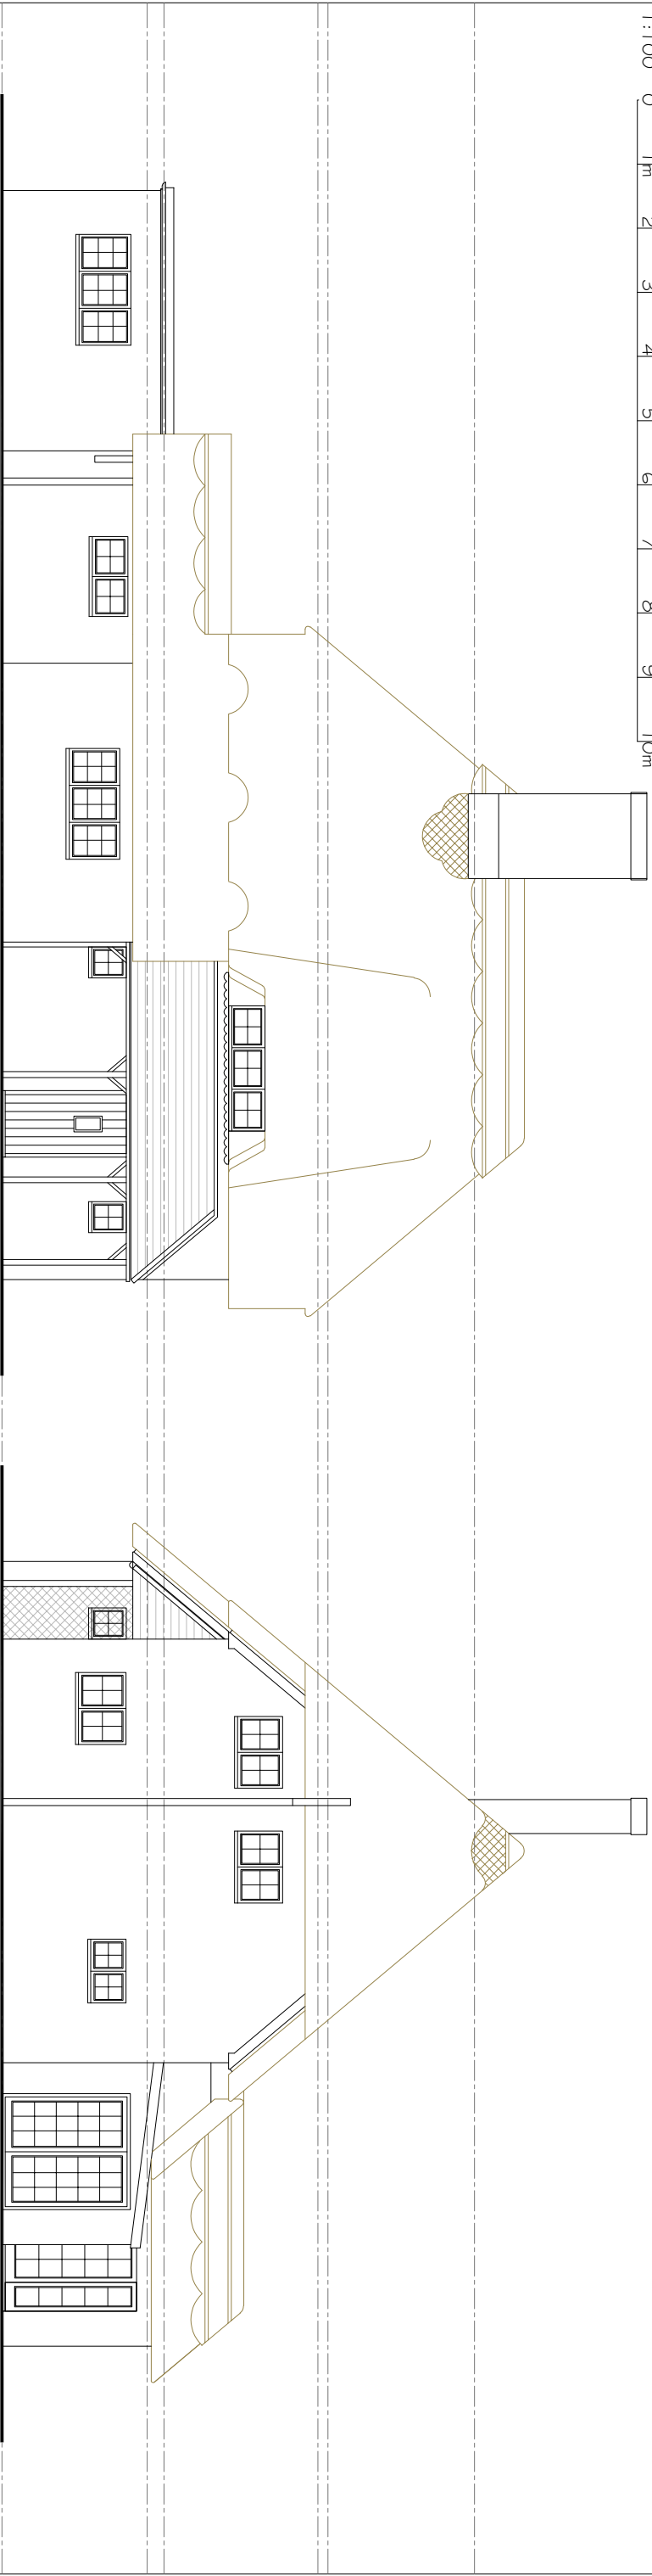


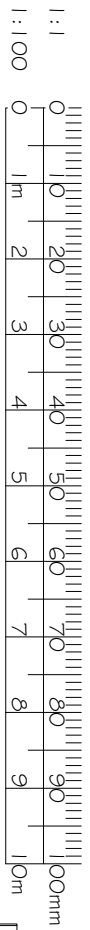

REV. DATE	REVISIONS:	NOTES:			
		CLIENT:	Mr & Mrs Ashton	PROJECT:	102 Middleton Road Middleton
		SCALE:	1:100	DRAWING:	Existing Elevations
		DRAWN:	MH	CHECKED:	BD.228
		DATE:	May 2021	DATE:	S20
© COPYRIGHT EXISTS ON THE DESIGNS AND INFORMATION SHOWN ON THIS DRAWING. DO NOT SCALE FROM THIS DRAWING EXCEPT FOR PLANNING PURPOSES THE CONTRACTOR MUST VERIFY ALL DIMENSIONS ON SITE BEFORE MAKING SHOP DRAWINGS OR COMMENCING WORK OF ANY KIND.					 Block Design Tel: 07 391898537 E-mail: blockdesignltd@gmail.com