
NORTH

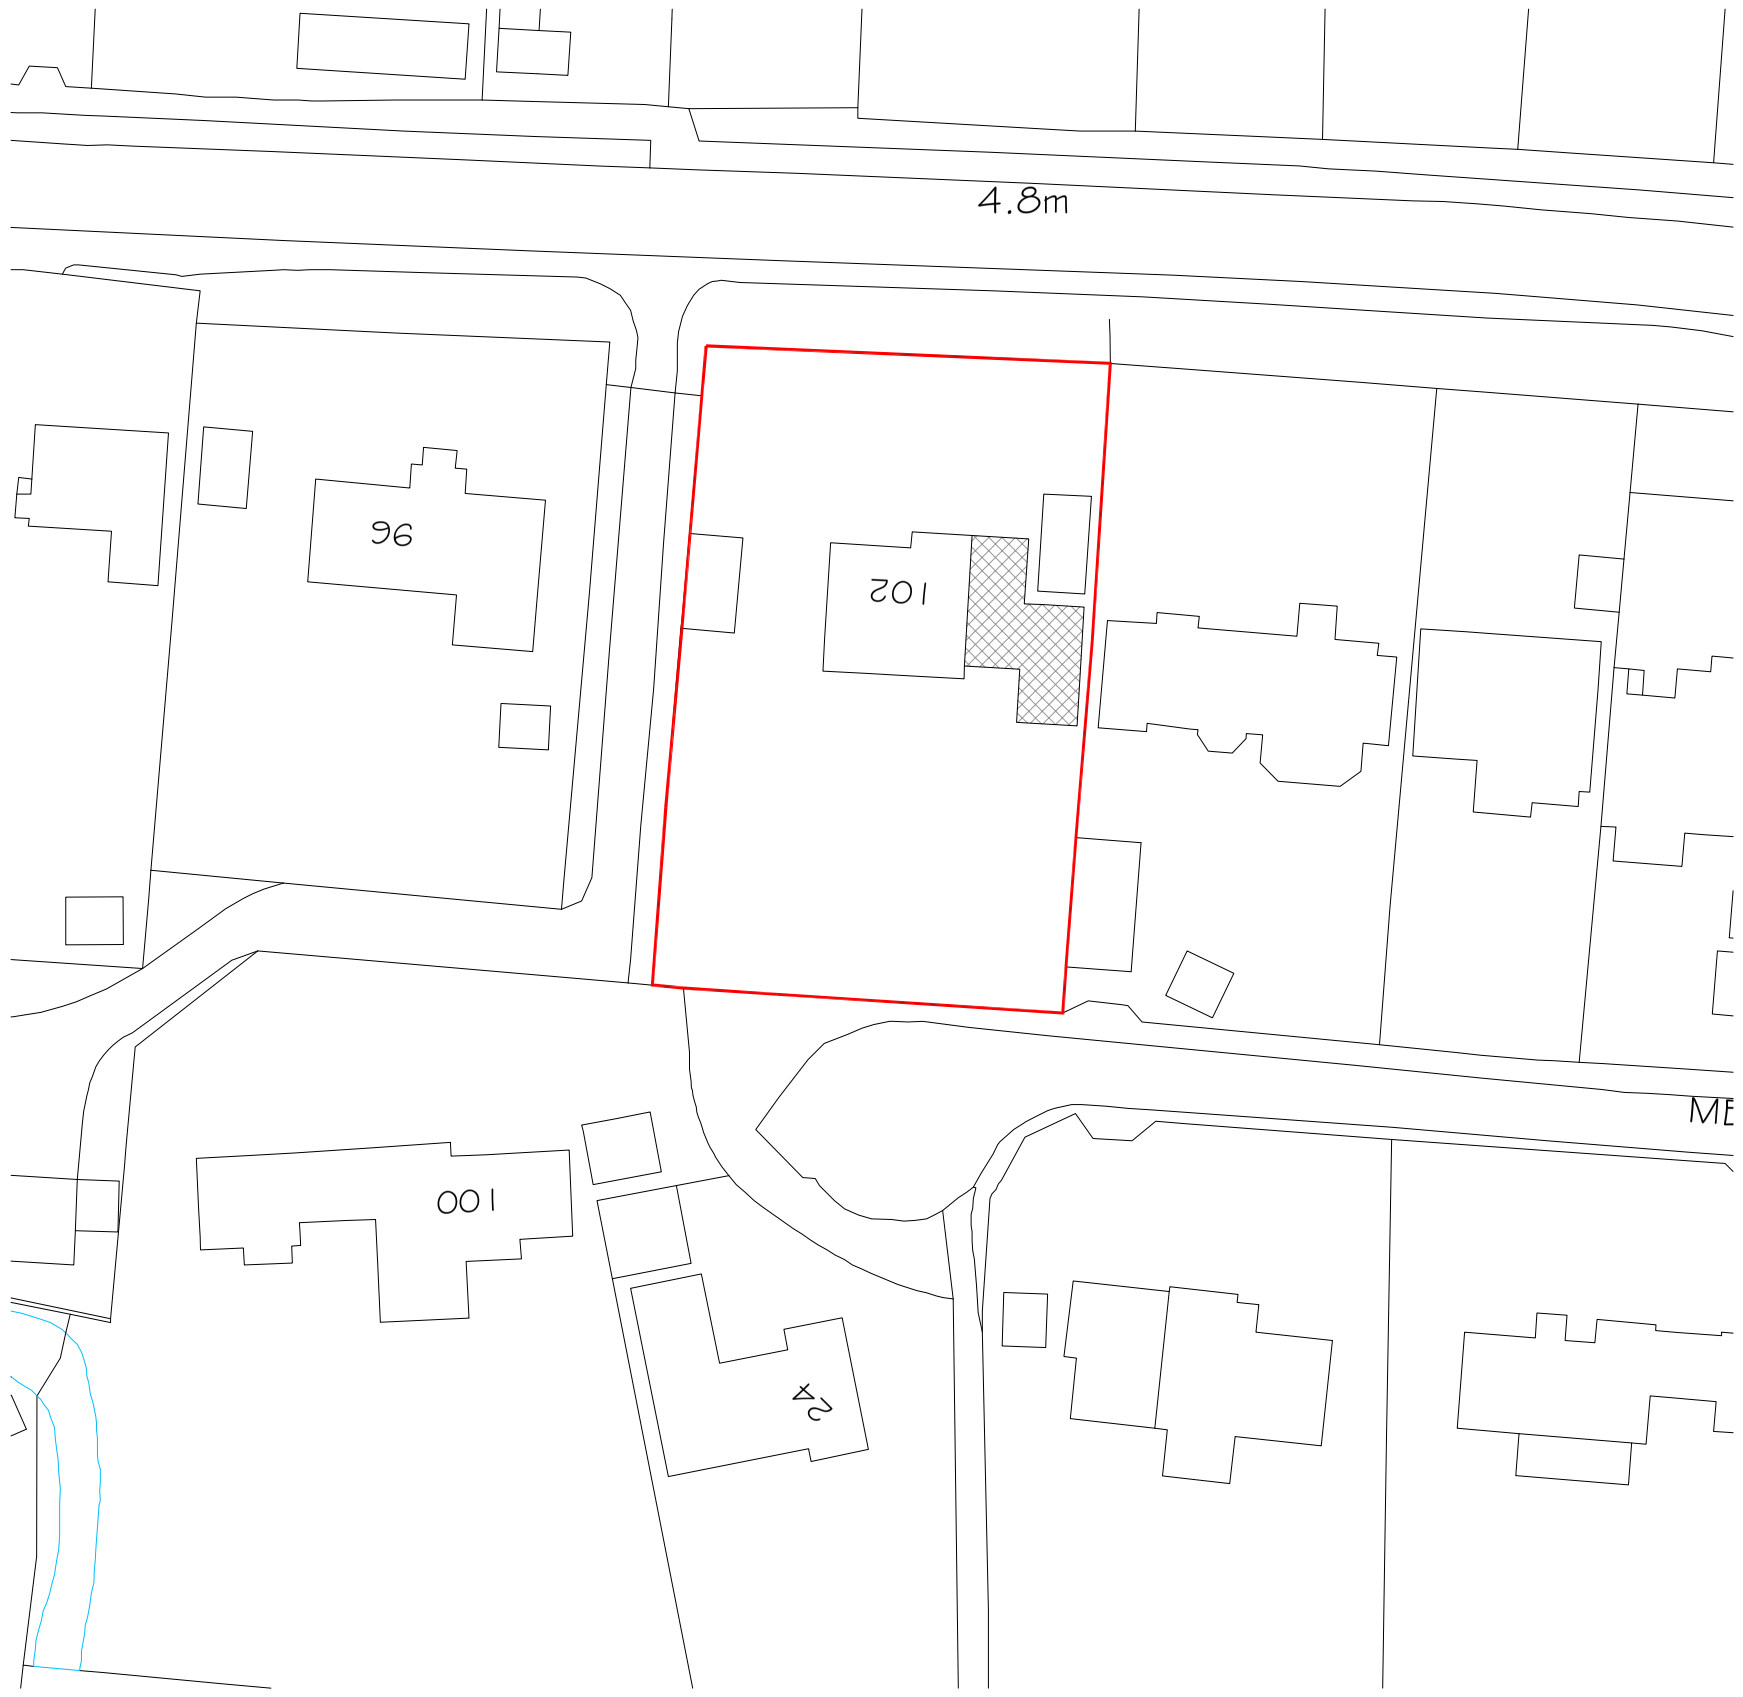

Produced on 09 April 2021 from the Ordnance Survey National Geographic Database and incorporating surveyed revision available at the date.
This map shows the area bounded by 496813 100194,496955 100194,496955 100336,496813 100336,496813 100194
Reproduction in whole or part is prohibited without the prior permission of Ordnance Survey.
Crown copyright 2021. Supplied by copla ltd trading as UKPlanningMaps.com a licensed Ordnance Survey partner (100054135).
Data licence expires 09 April 2022. Unique plan reference: v2sl/609006/825930

1:1250 0 10m 20 30 40 50 60 70 80 90 100m
1:2500 0 20m 40 60 80 100 120 140 160 180 200m



1:500 0 5m 10 15 20 25 30 35 40 45 50m
1:1000 0 10m 20 30 40 50 60 70 80 90 100m

REV.	DATE	REVISIONS:	NOTES:

© COPYRIGHT EXISTS ON THE DESIGNS AND INFORMATION SHOWN ON THIS DRAWING. DO NOT SCALE FROM THIS DRAWING EXCEPT FOR PLANNING PURPOSES
THE CONTRACTOR MUST VERIFY ALL DIMENSIONS ON SITE BEFORE MAKING SHOP DRAWINGS OR COMMENCING WORK OF ANY KIND.

CLIENT:	Mr & Mrs Ashton	PROJECT:	102 Middleton Road Middleton
SCALE:	1:1250/500 (A3 ORIGINAL)	DRAWING:	Location Plan
DRAWN: MH DATE: May 2021	CHECKED: DATE:		BD.228 P01

BLOCK DESIGN
Tel: 07391898537 E-mail: blockdesignltd@gmail.com

ARUN DISTRICT COUNCIL M/29/22/HH