
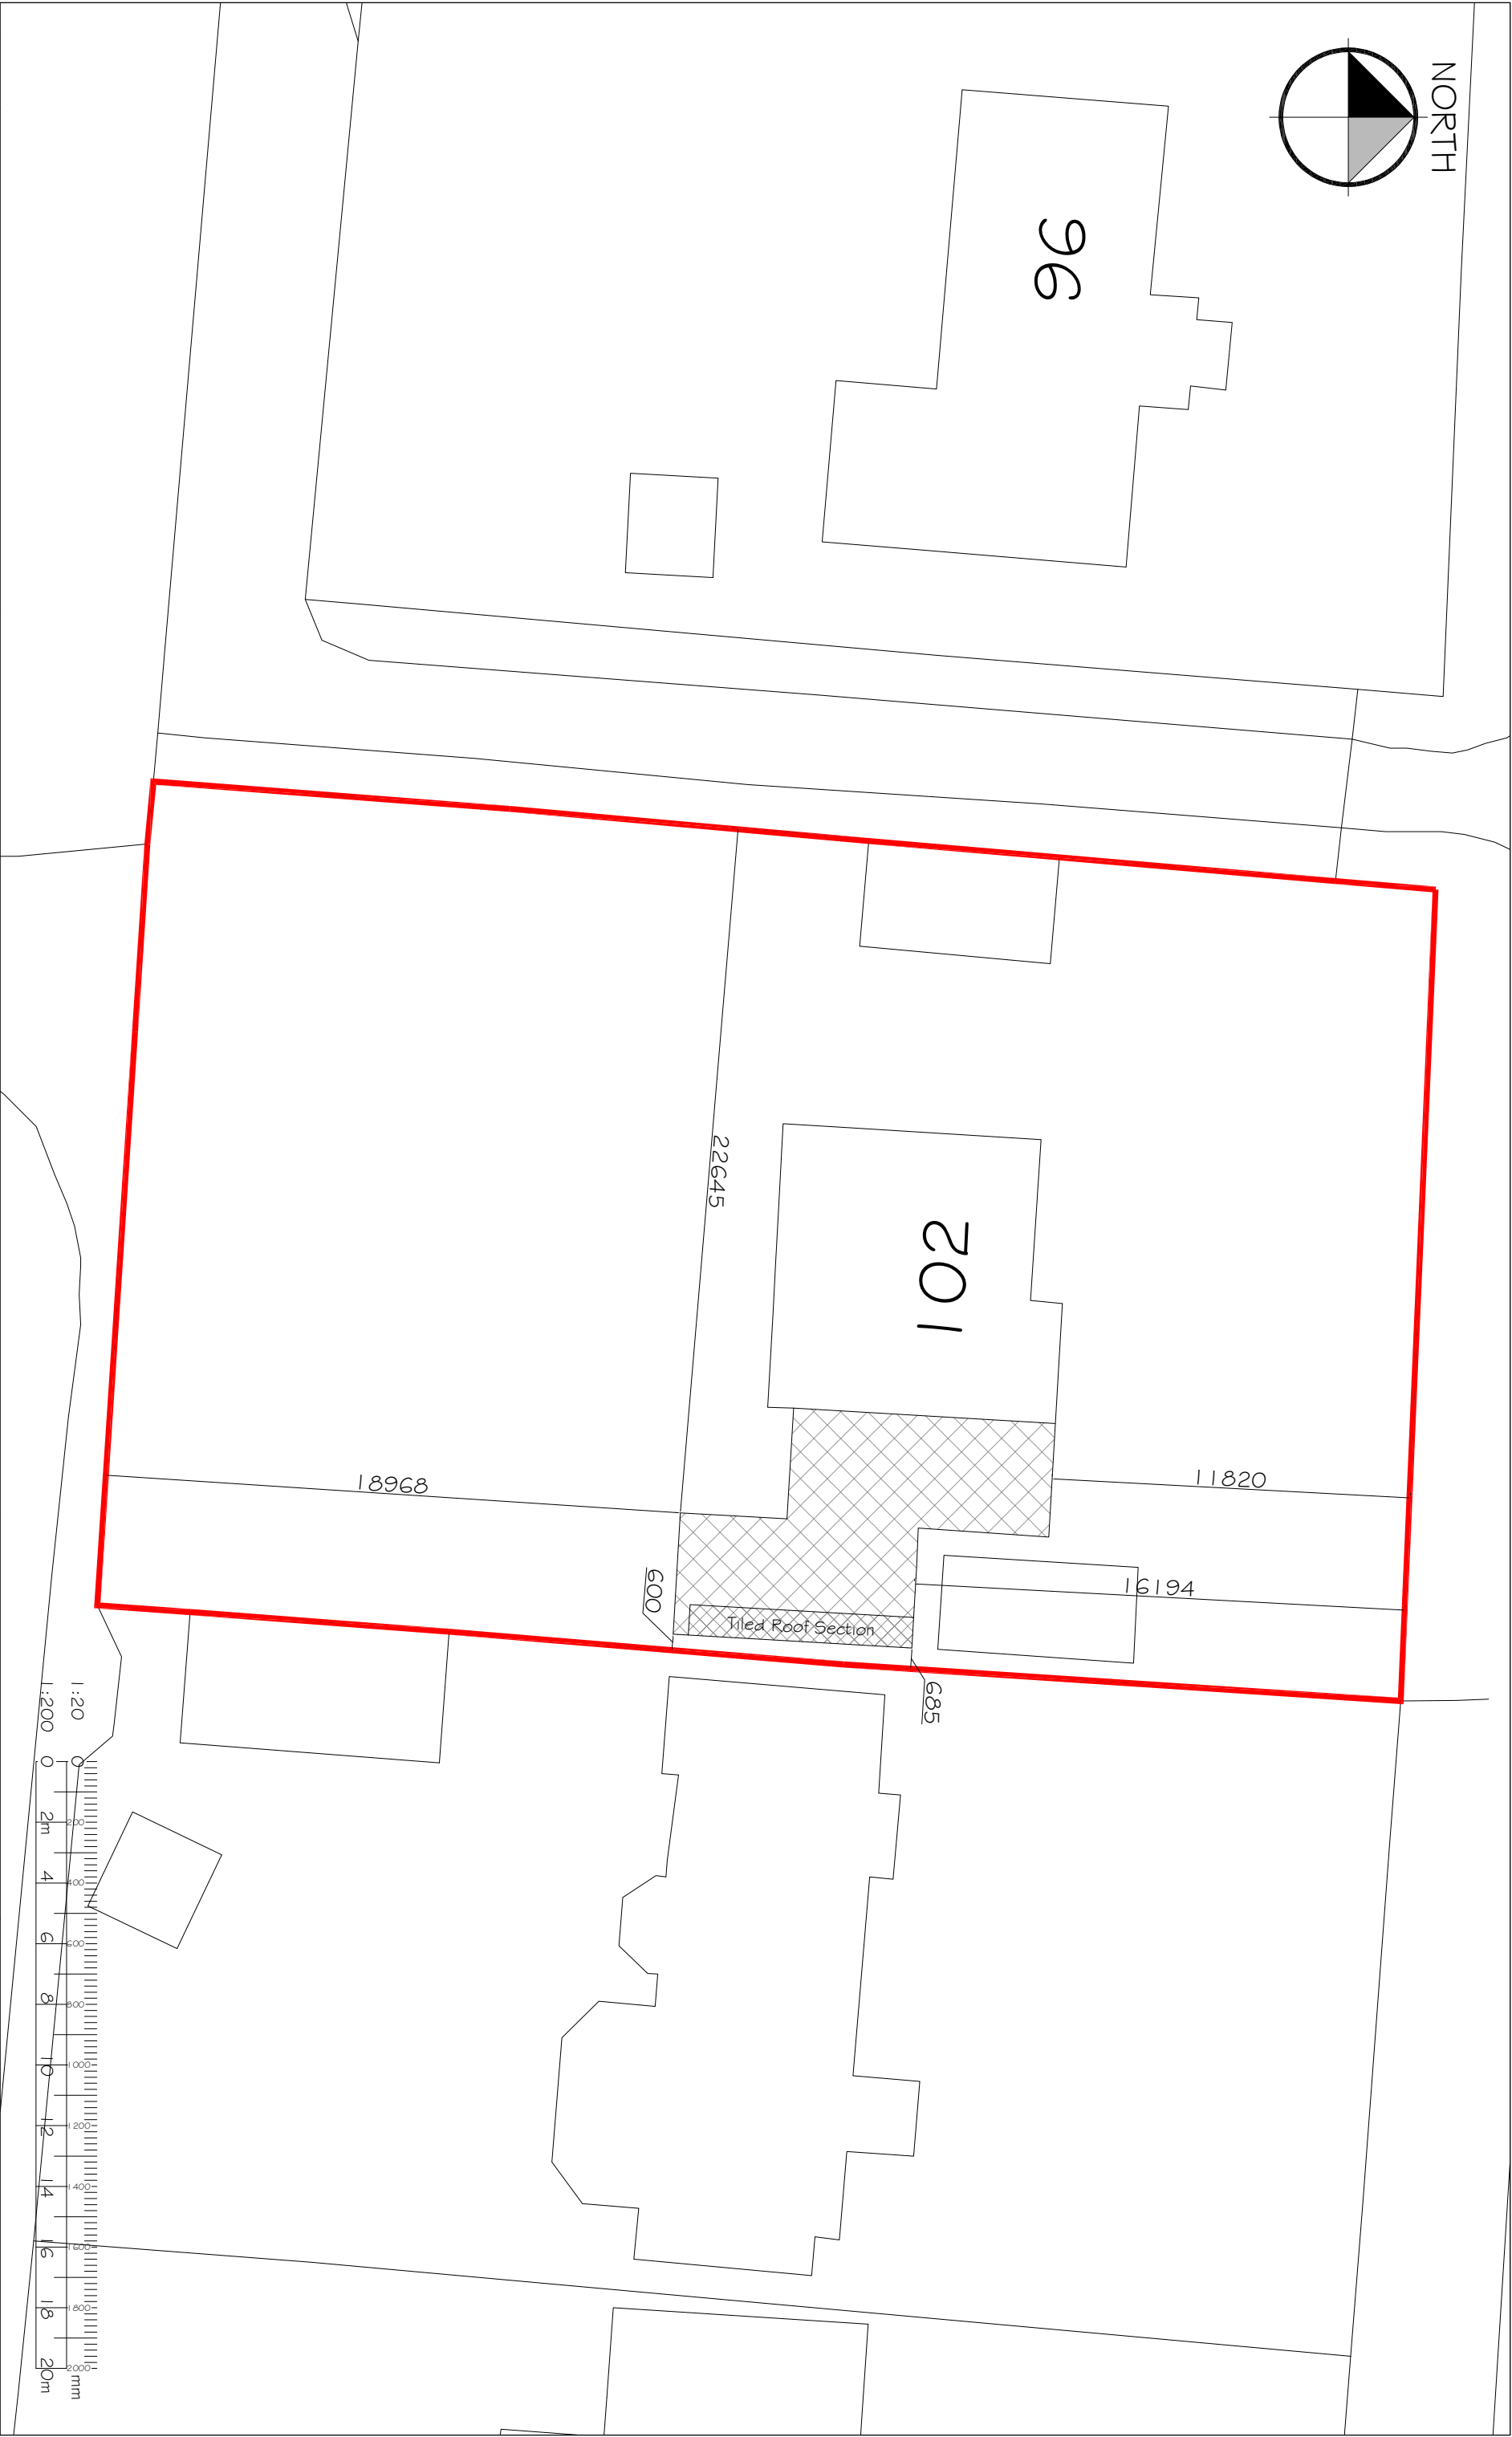


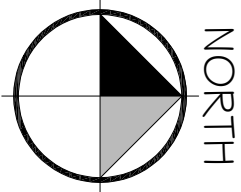

REV. DATE		REVISIONS:		NOTES:	
© COPYRIGHT EXISTS ON THE DESIGNS AND INFORMATION SHOWN ON THIS DRAWING. DO NOT SCALE FROM THIS DRAWING EXCEPT FOR PLANNING PURPOSES THE CONTRACTOR MUST VERIFY ALL DIMENSIONS ON SITE BEFORE MAKING SHOP DRAWINGS OR COMMENCING WORK OF ANY KIND.					
CLIENT:		Mr & Mrs Ashton		PROJECT:	
SCALE:		1:200		DRAWING:	
DRAWN:		CHECKED:		BD.228	
DATE:		DATE:		S10	
May 2021					
		C			