


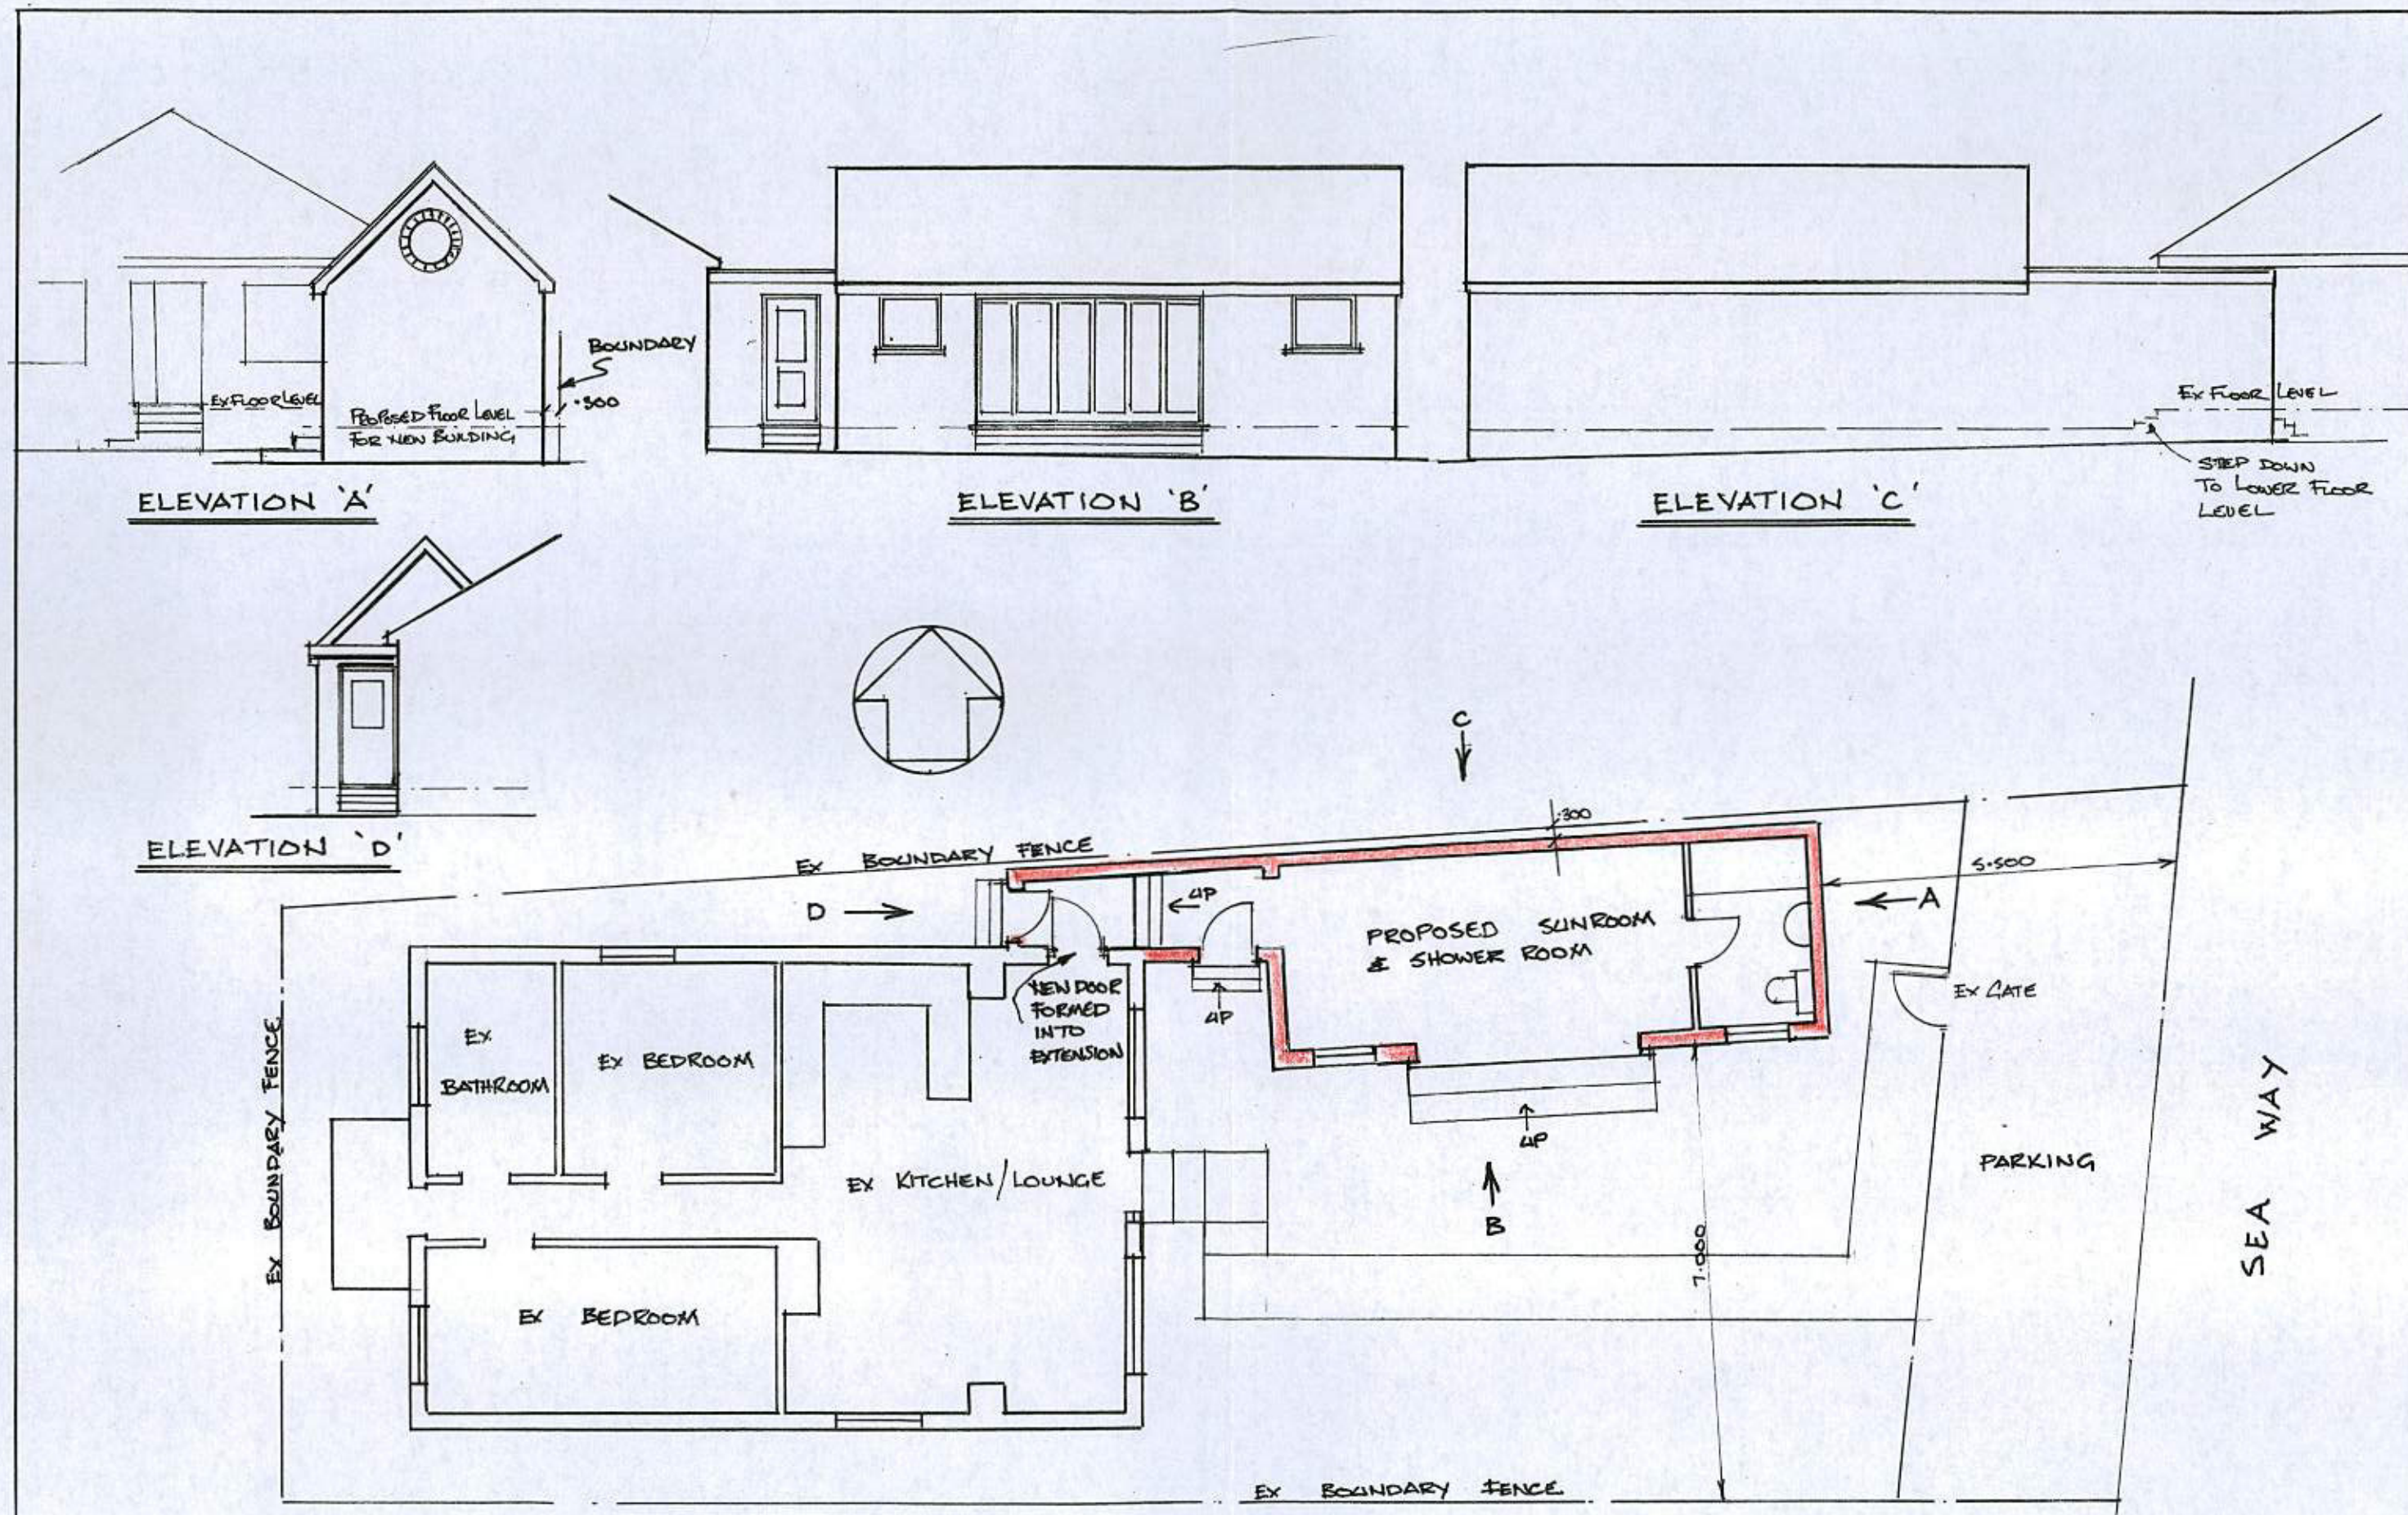

DEMOLITION OF EXISTING GARAGE AND PROPOSED
ERECTION OF SINGLE STOREY SUNROOM & SHOWER ROOM
AT 28 SEA WAY, ELMER SANDS, PO22 6JY

PROPOSED PLAN & ELEVATIONS

SCALE - 1-100
DATE - DEC 2014
DWG NO - JS3