


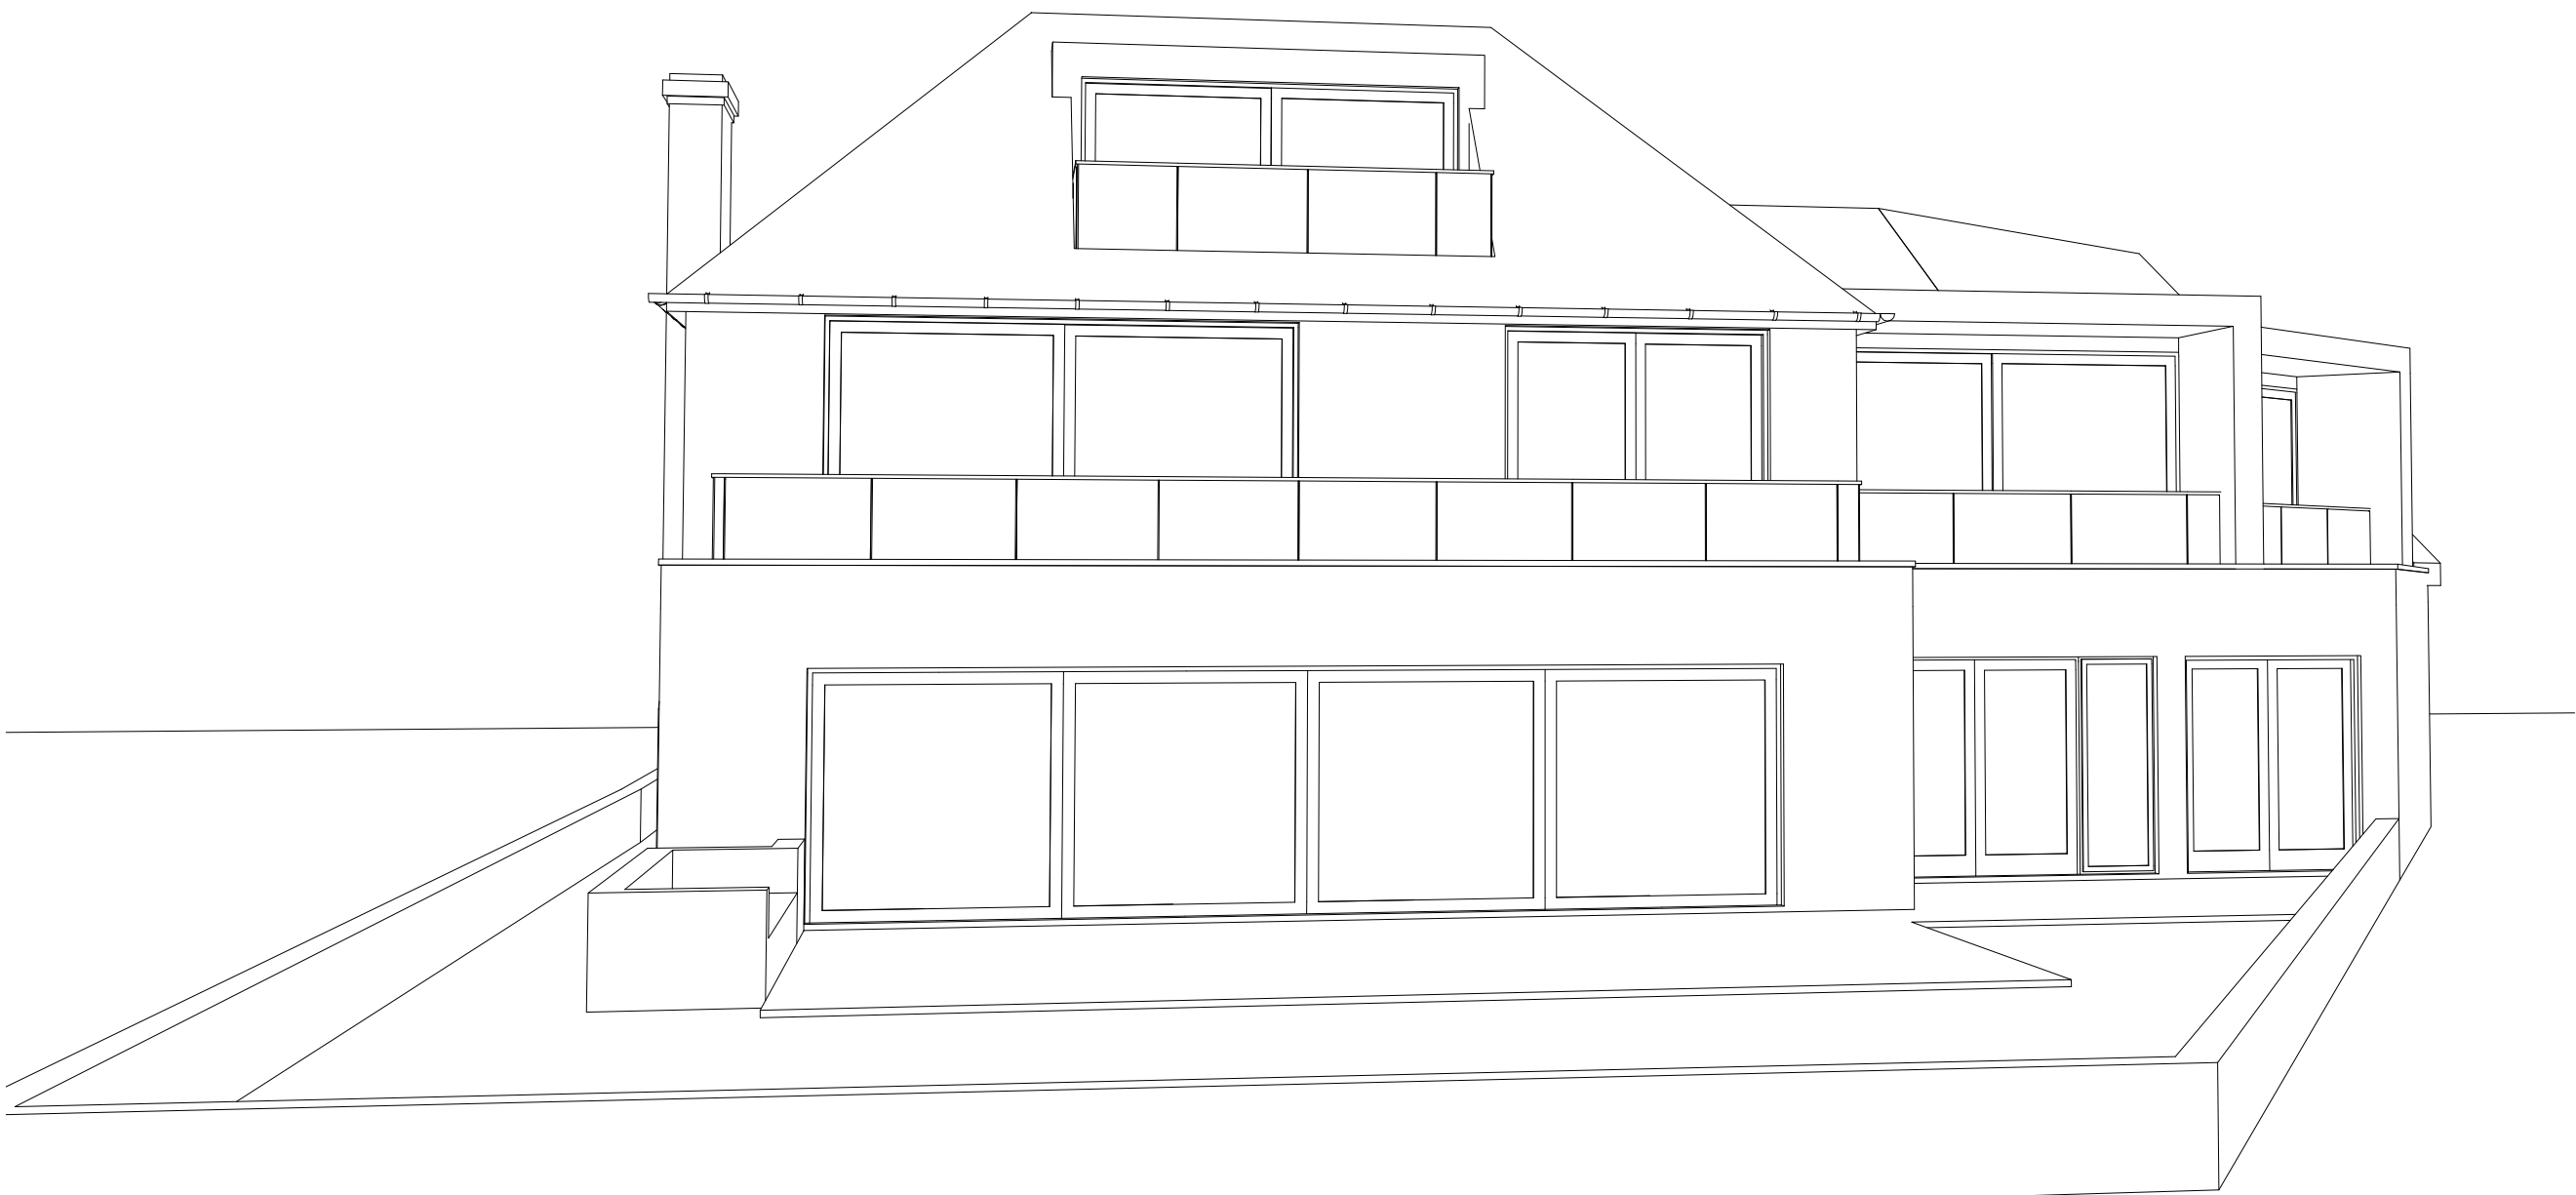

NORTH-EAST FACING 3D IMAGE



NORTH FACING 3D IMAGE



SOUTH FACING 3D IMAGE



SOUTH-EAST FACING 3D IMAGE

Revisions:



Suite 6a
Church House,
94 Felpham Road
Felpham
West Sussex,
PO22 7PG
TEL: 01243 822081

Architectural
Services
Planning
Building Regs
On Site Supervision
Landscape Design

e-mail: info@jjrdesigns.com

Client:

MR & MRS D HOLCOMBE

Project:

SOUTHDEAN CLOSE, ELMER
BOGNOR REGIS, PO22 7TH

Drawing Title:

3D IMAGES

Issue status:

Outline proposals ☐ Production information ☐ Scheme design ☐
Tender drawing ☐ Detail design ☐ Contract drawing ☐

Scale: 1:100 @A1	Drawn: A. Stegarescu	Checked: R. Stefanski	Date: Dec 2020
Job No: 1463	Drawing No: PL 105	Revision:	