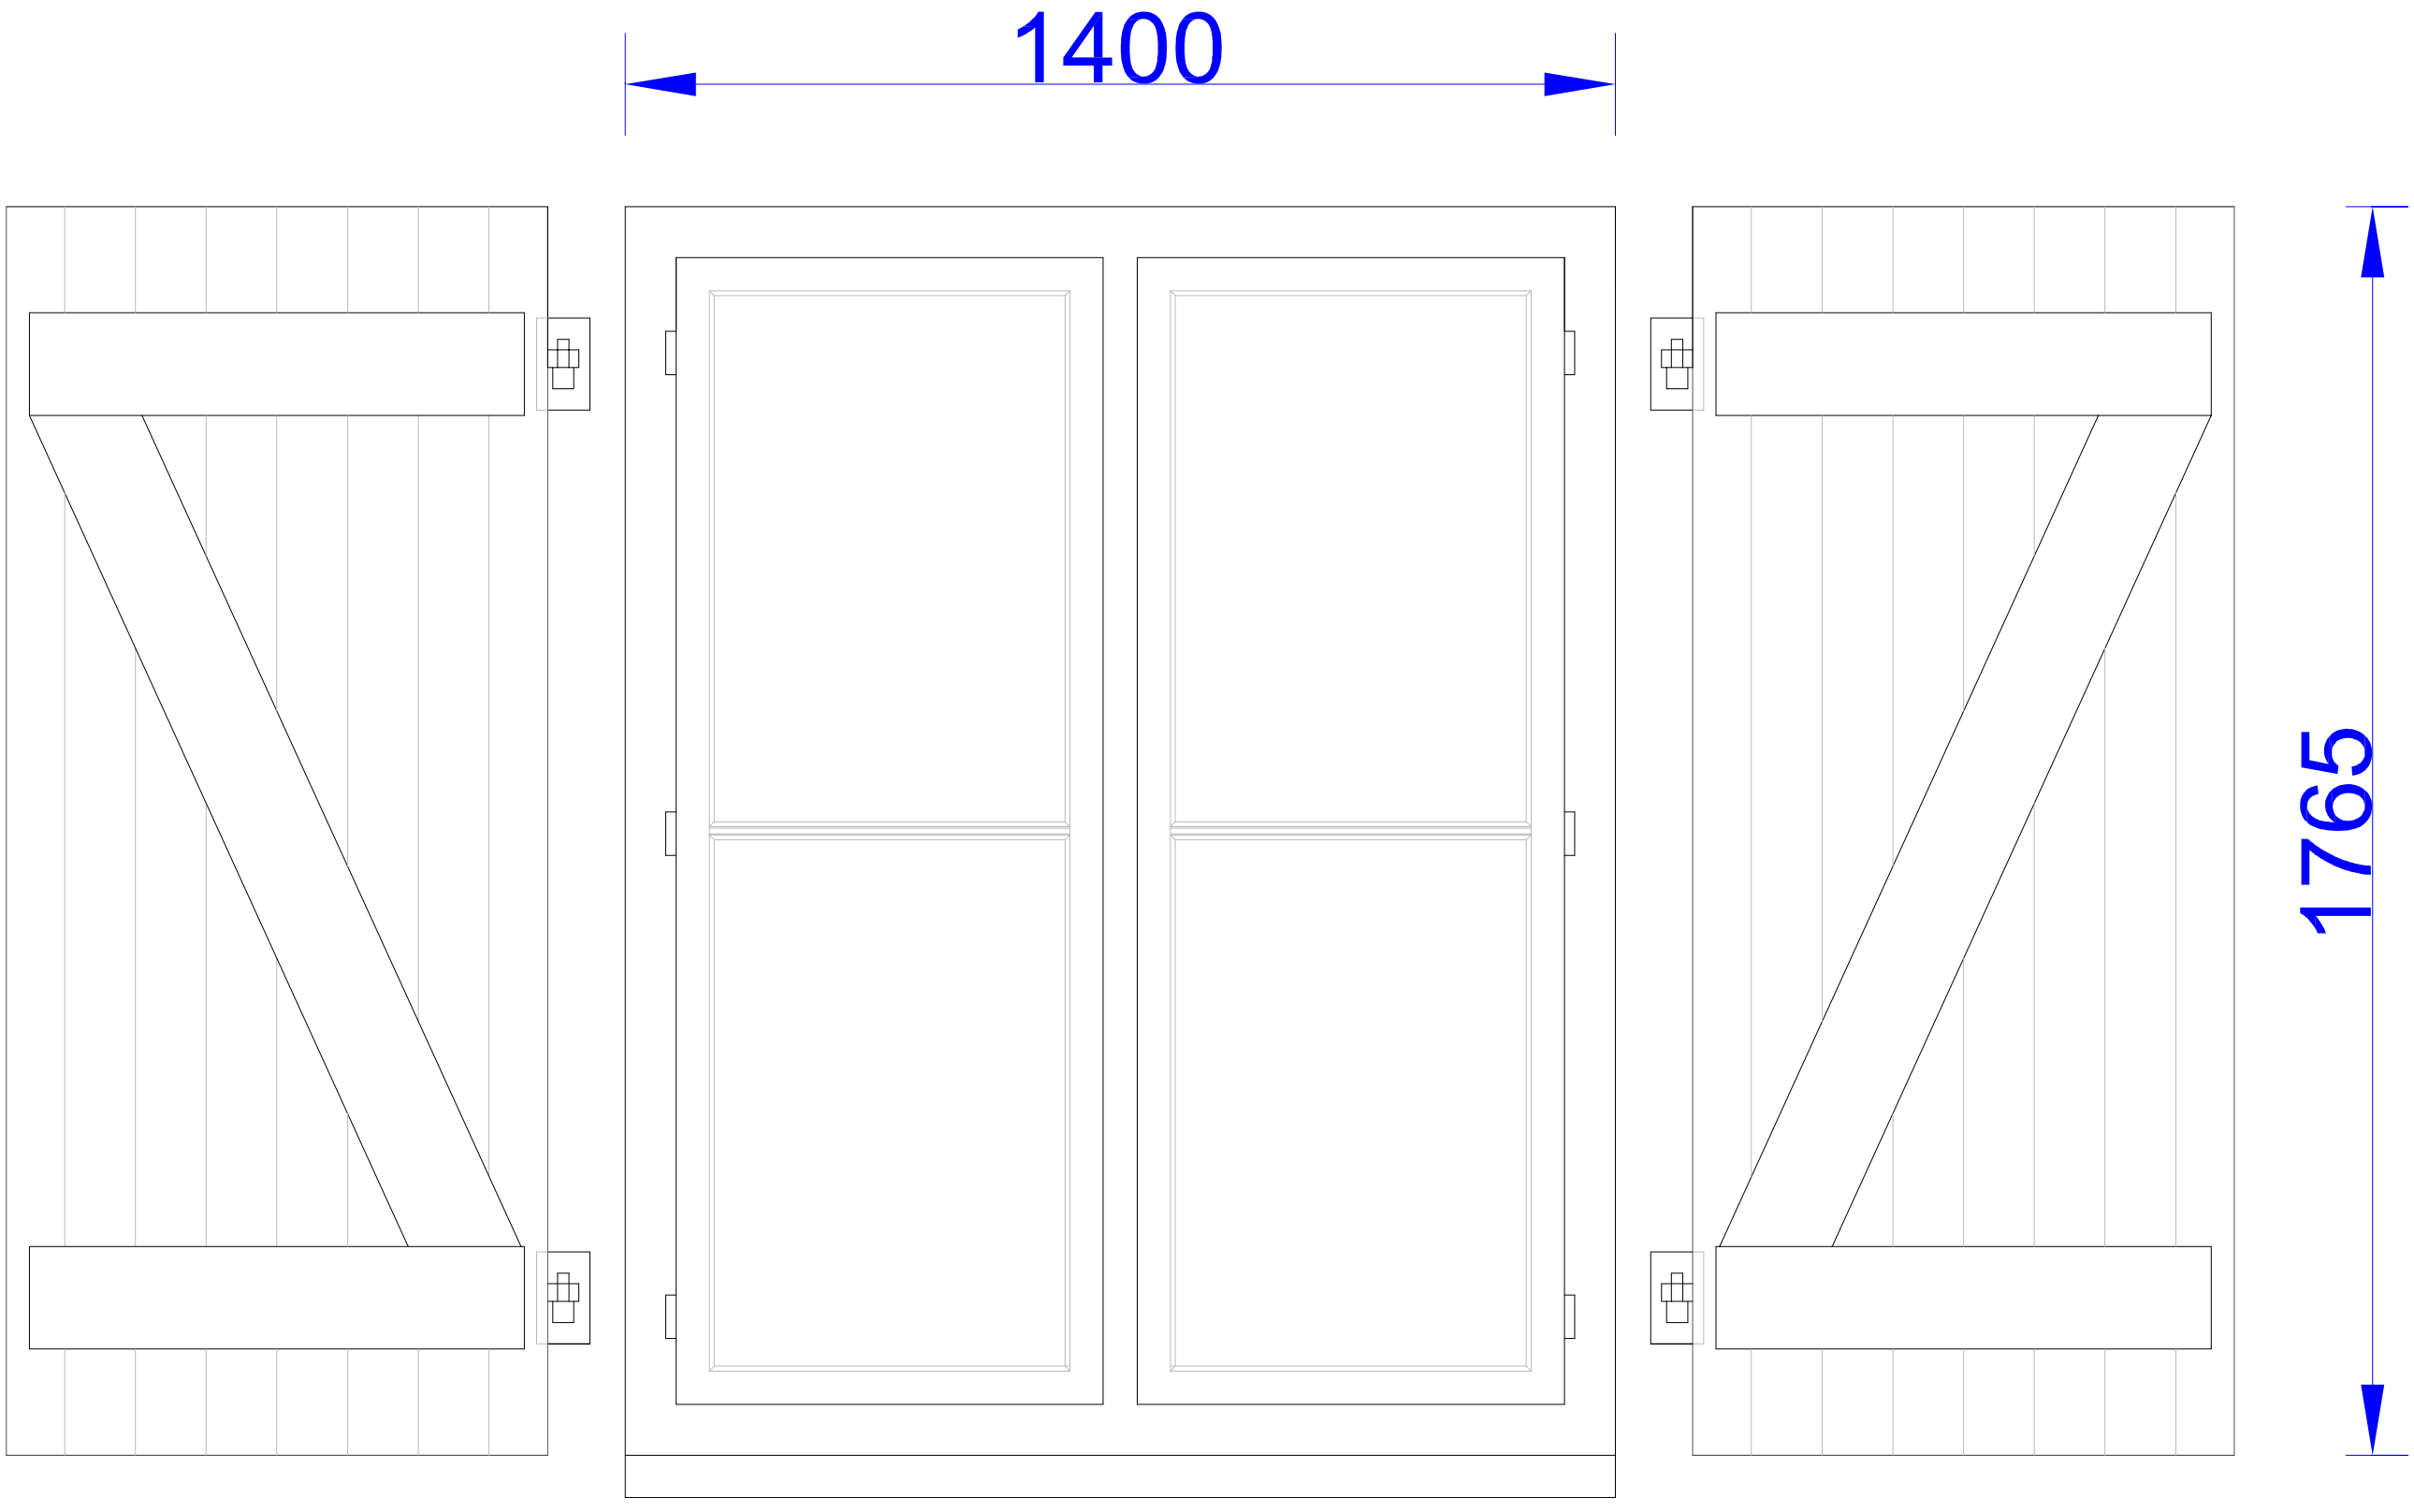


PROPOSED
WINDOW/SHUTTER DETAIL

Windows and shutters made from 'Sapele' hardwood painted white.

SUSSEX BUILDING CONSULTANCY LIMITED

1 SEA LANE, MIDDLETON ON SEA,
BOGNOR REGIS, WEST SUSSEX.

SCALE - 1/10 REV - A DATE - 17/03/2017

partner LABC

3 NORTHCOTE ROAD
BOGNOR REGIS
PO21 5LZ

TEL/FAX - (01243) 861379

ARUN DISTRICT COUNCIL M/30/17/DOC