
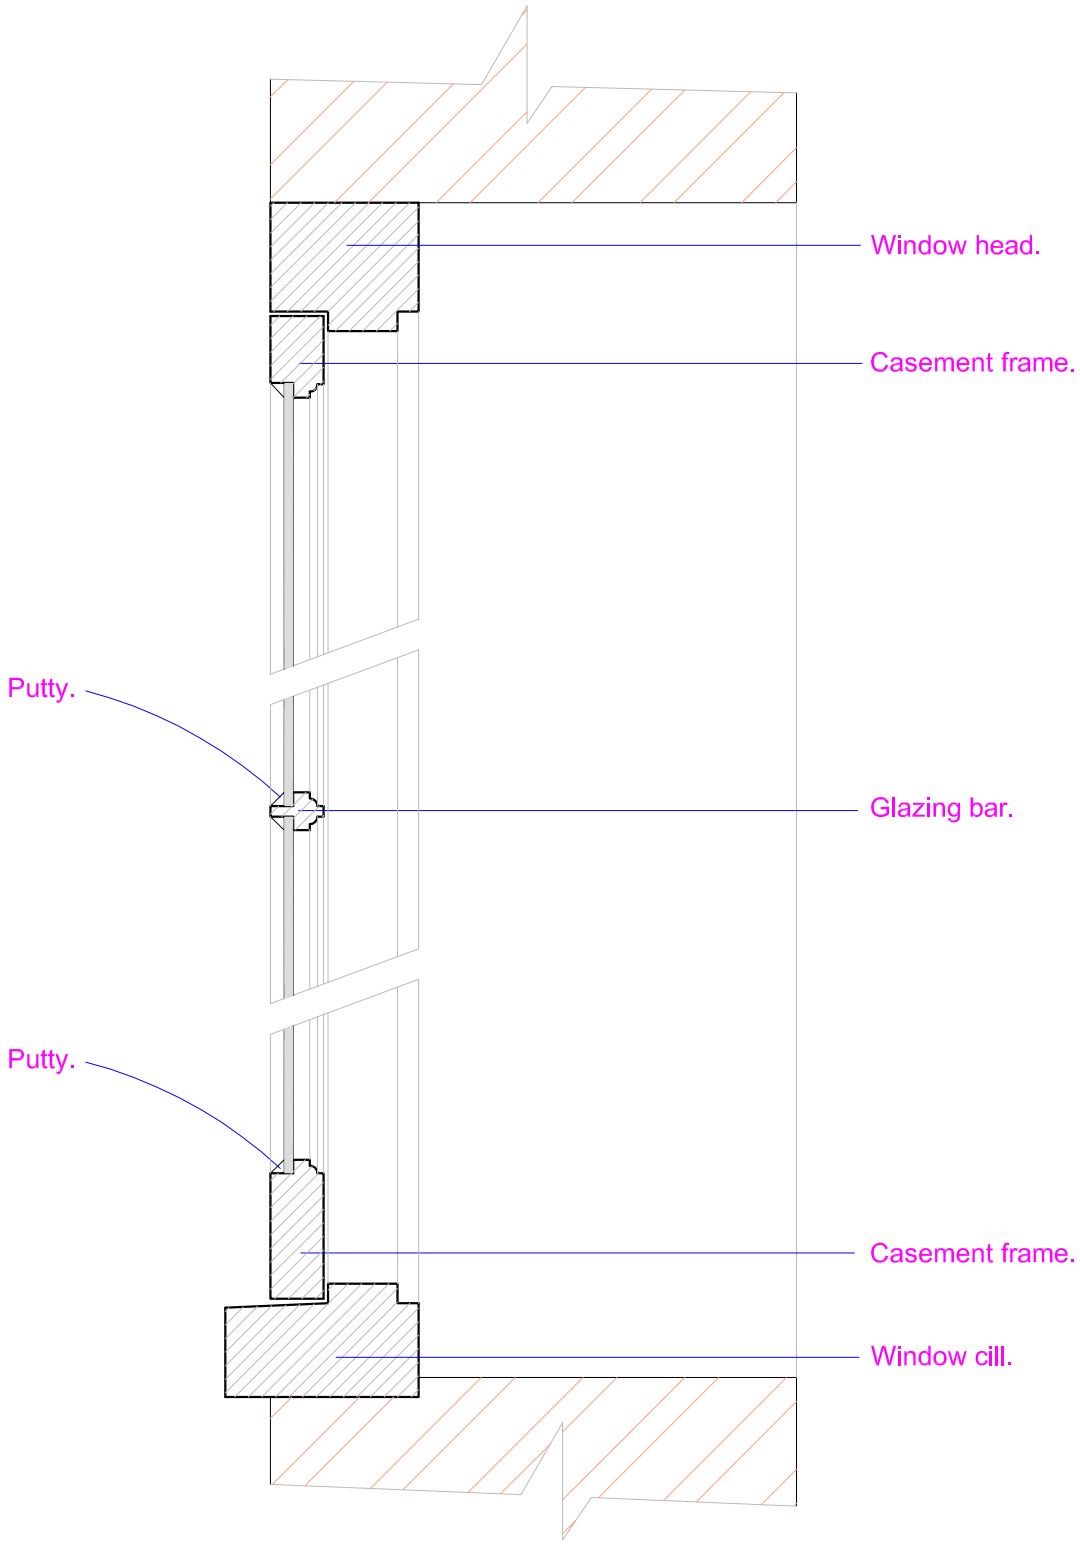


WINDOW DETAIL
(VERTICAL SECTION)

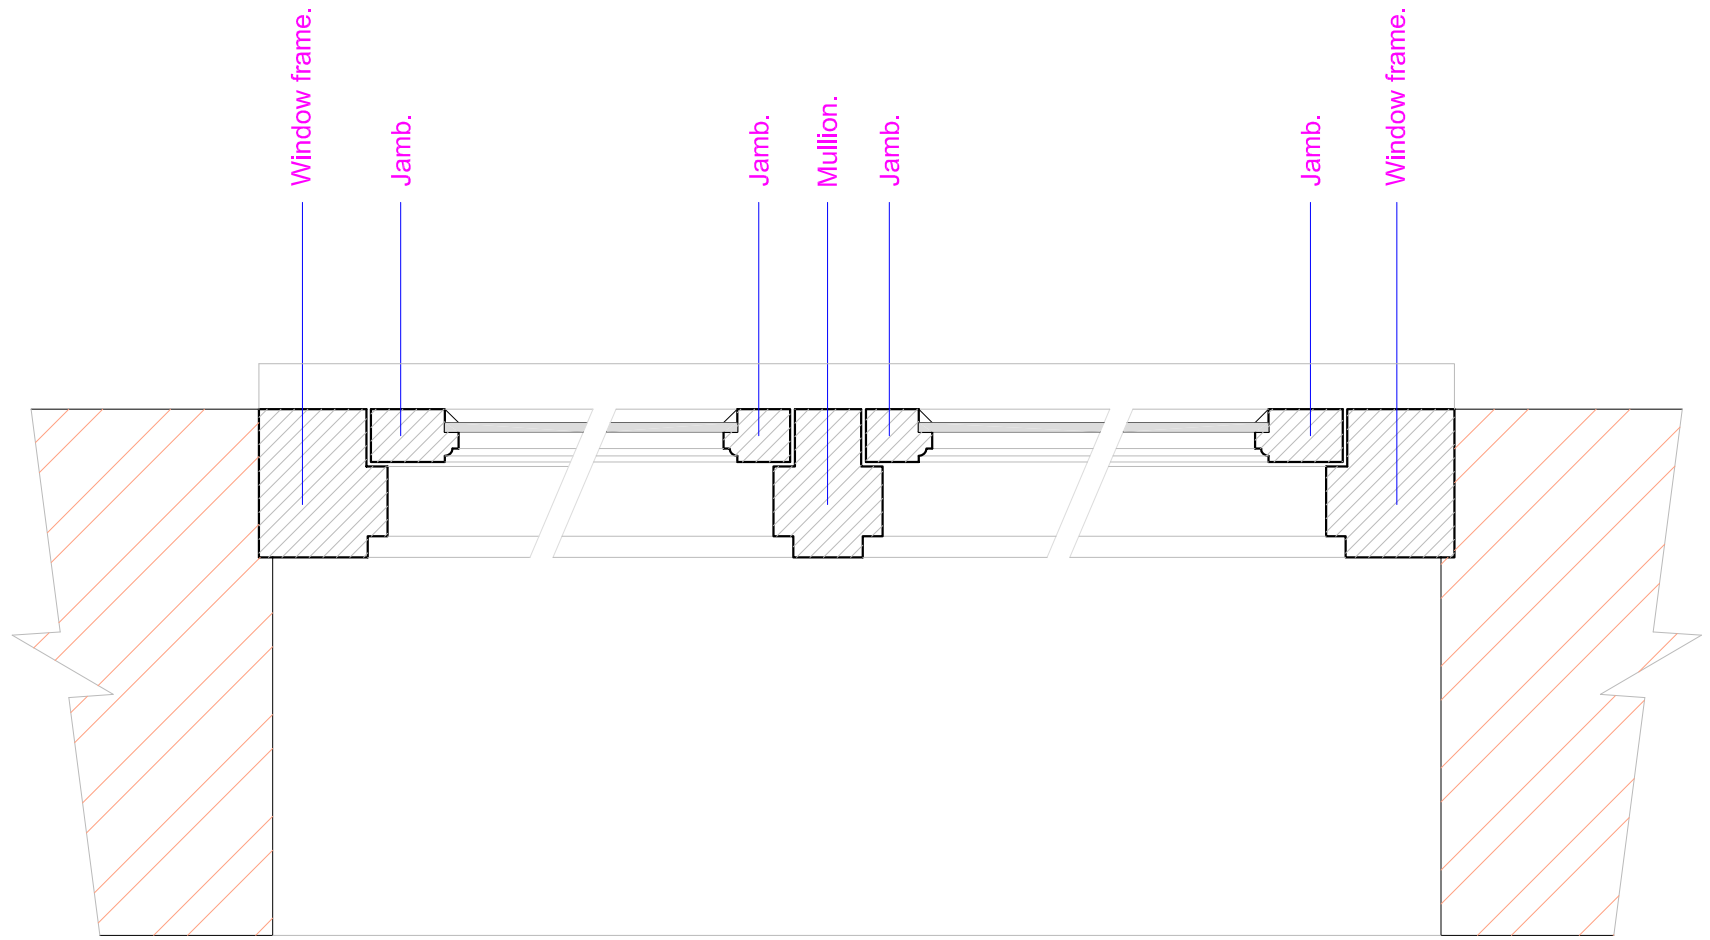

WINDOW DETAIL
(HORIZONTAL SECTION)

EXISTING WESTERN WINDOW

SUSSEX BUILDING CONSULTANCY LIMITED

1 SEA LANE, MIDDLETON ON SEA,
BOGNOR REGIS, WEST SUSSEX.

SCALE - 1/5 REV - A DATE - 17/03/2017

partner LABC
3 NORTHCOTE ROAD
BOGNOR REGIS
PO21 5LZ

TEL/FAX - (01243) 861379

ARUN DISTRICT COUNCIL M/30/17/DOC