

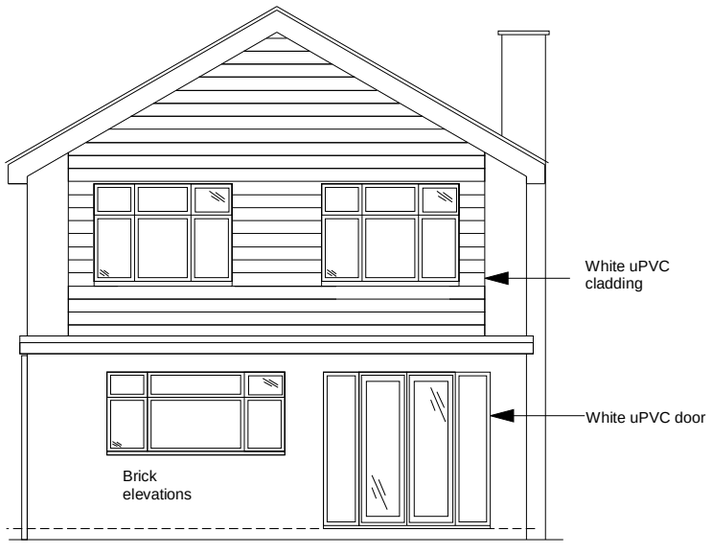



Rear Elevation Existing (North)
Scale 1:100

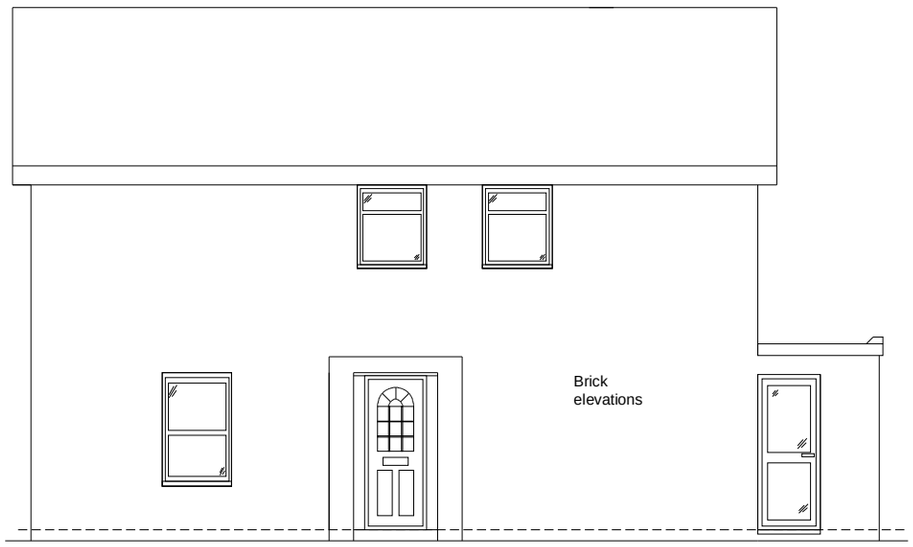

Side Elevation Existing (East)
Scale 1:100

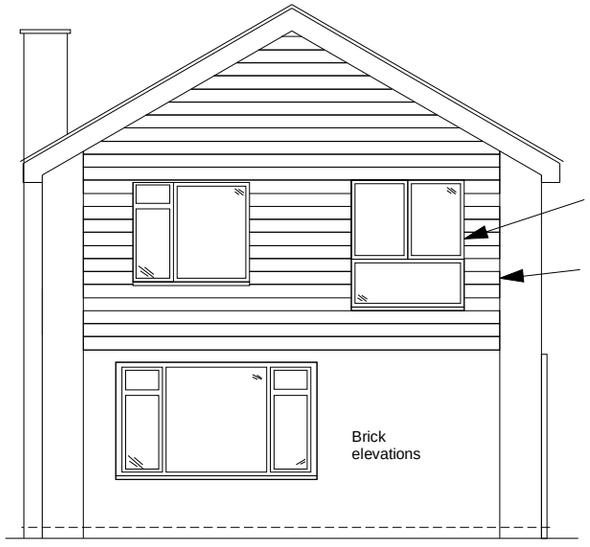

Front Elevation Existing (South)
Scale 1:100

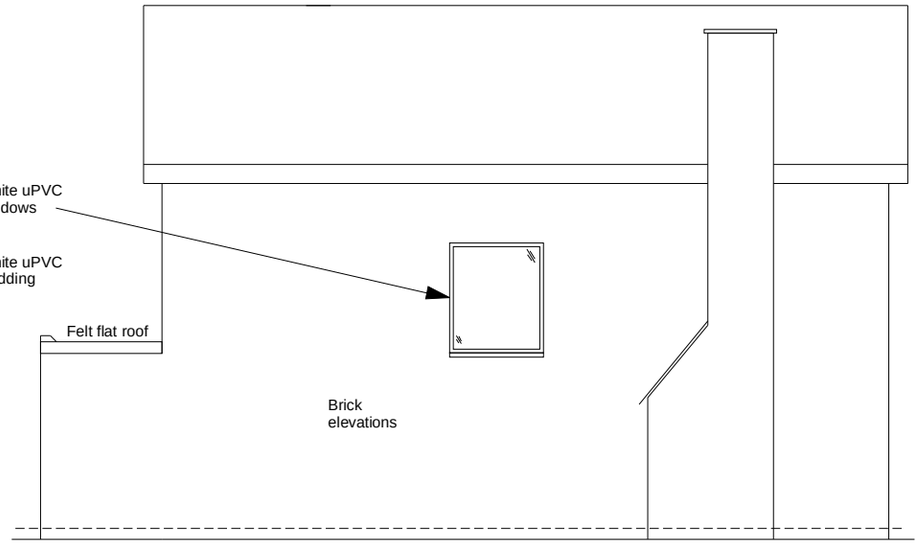

Side Elevation Existing (West)
Scale 1:100

All dims and details to be checked on site prior to any commencement of work. This plan is not a full specification or schedule of work and has been produced soley for the purpose of obtaining the necessary local authority consents/approvals
For Party Wall etc. Act 1996 see Government booklet or website.

Status:
Preliminary ☐ Tender ☐
Planning ☒ Construction ☐
Building Regulations ☐ As Built ☐

Client:
Mrs B Vivash
6 Hadley Close
Middleton on sea
Bognor Regis
West Sussex
PO22 6PG

Revision: A
Scale: 1:50 & 100 @A3
Date: Apr 14
Dwg No: BV001

Project: Extension
Content: Existing elevations