

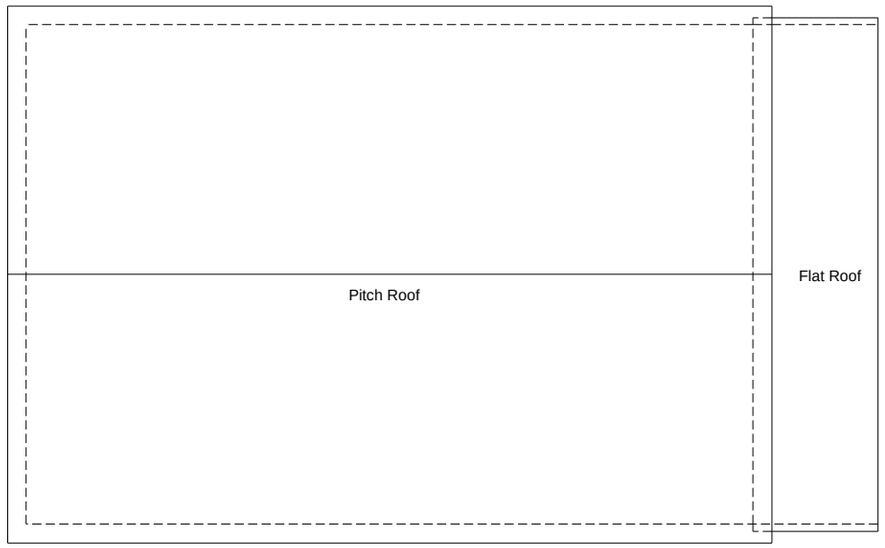


Roof Plan Existing
Scale 1:100

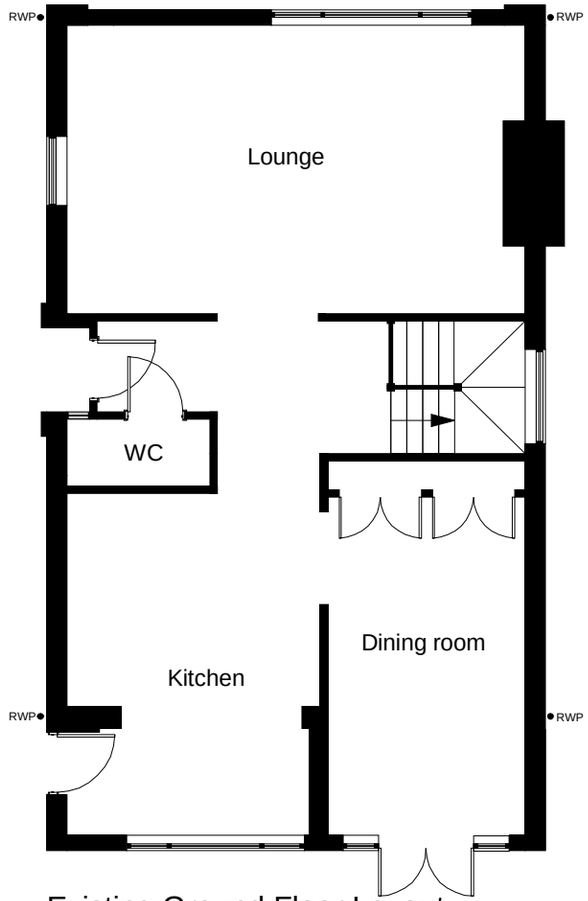

Existing Ground Floor Layout
Scale 1:100

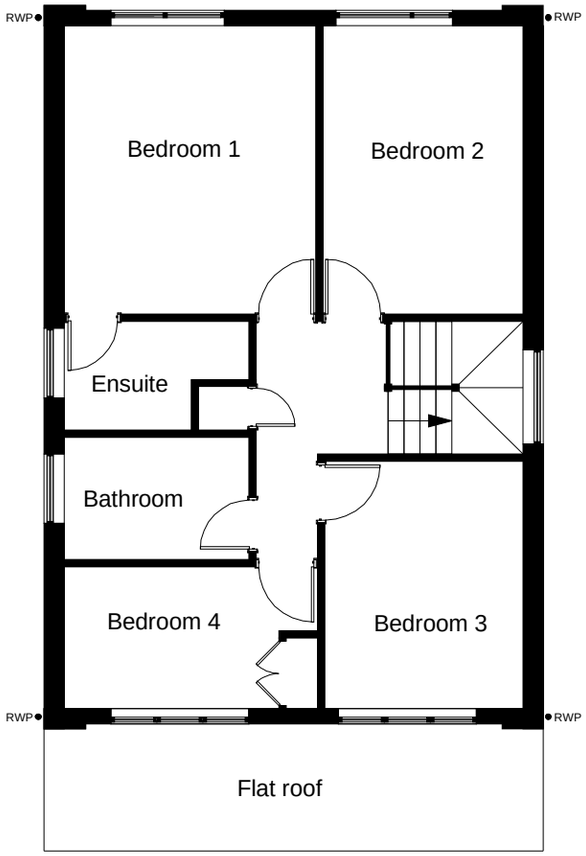

Existing First Floor Layout
Scale 1:100

All dims and details to be checked on site prior to any commencement of work. This plan is not a full specification or schedule of work and has been produced soley for the purpose of obtaining the necessary local authority consents/approvals For Party Wall etc. Act 1996 see Government booklet or website.	Status: Preliminary ☐ Tender ☐ Planning ☒ Construction ☐ Building Regulations ☐ As Built ☐	Client: Mrs B Vivash 6 Hadley Close Middleton on sea Bognor Regis West Sussex PO22 6PG	Revision: A Scale: 1:50 & 100 @A3 Date: Apr 14 Dwg No: BV002	Project: Extension Content: Existing floor plans and roof plan