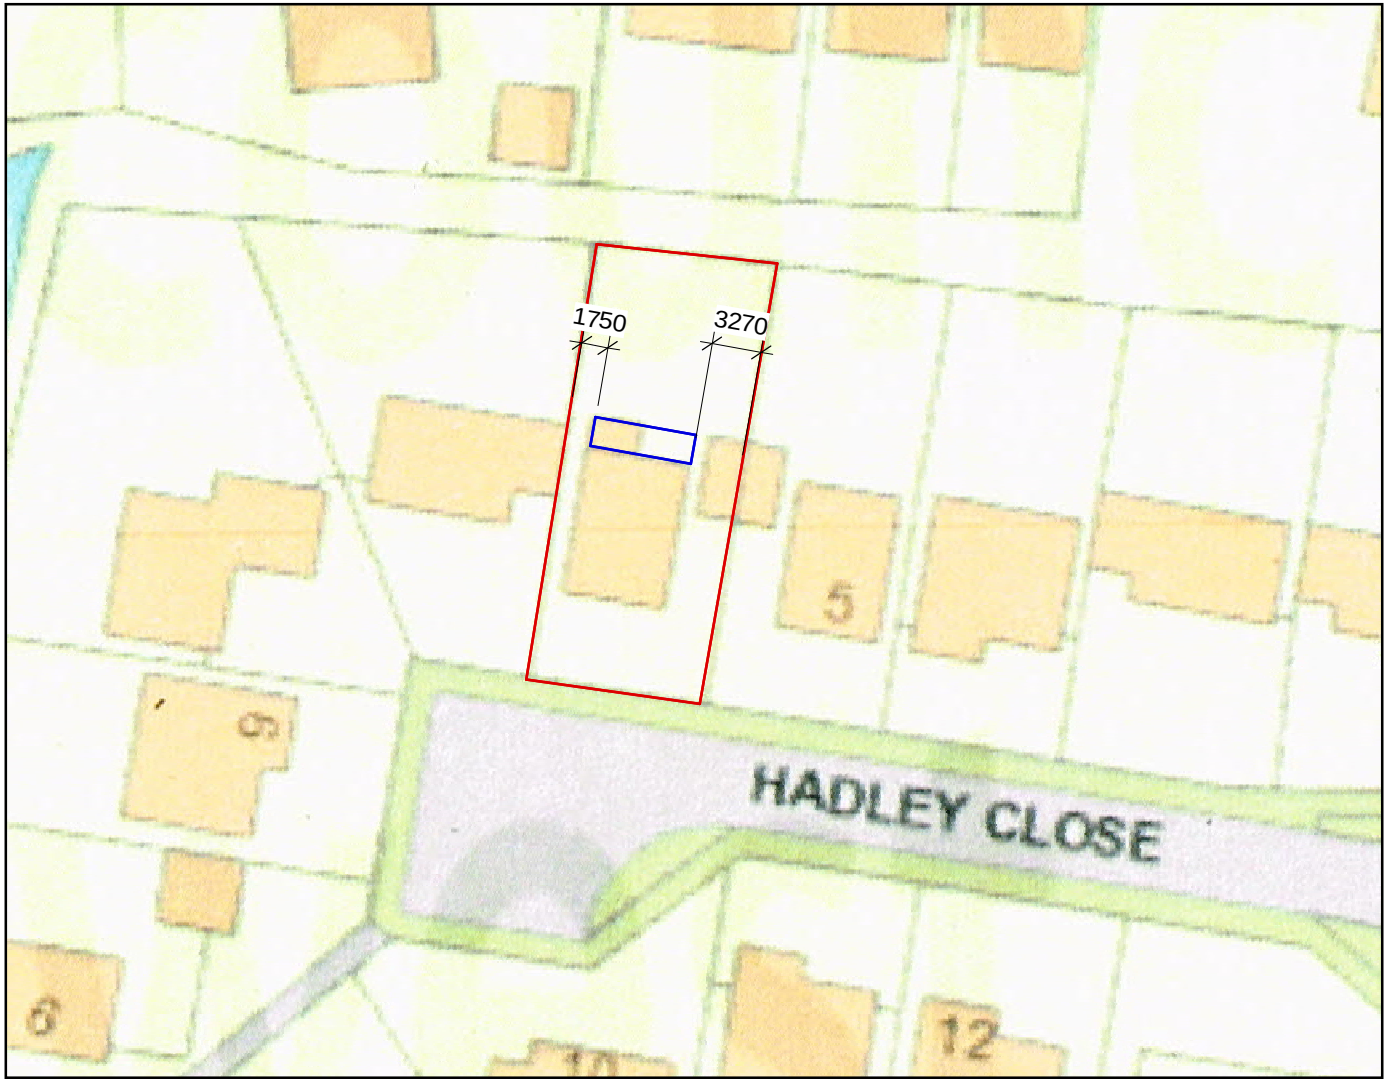


Reproduced from or based upon 2009 Ordnance Survey 1:1250 or 1:2500 mapping with permission of the Controller of HMSO © Crown Copyright reserved. Unauthorised reproduction infringes Crown copyright and may lead to prosecution or civil proceedings

Location Plan (Extract from Ordnance Survey)
Scale 1:500
Outlined in red shows the boundary of 6 Hadley Close.
Outlined in blue shows position of extension

All dims and details to be checked on site prior to any commencement of work. This plan is not a full specification or schedule of work and has been produced soley for the purpose of obtaining the necessary local authority consents/approvals For Party Wall etc. Act 1996 see ODPM booklet or website.	Status: Preliminary ☐ Tender ☐ Planning ☒ Construction ☐ Building Regulations ☐ As Built ☐	Client: Mrs B Vivash 6 Hadley Close Bognor Regis West Sussex PO22 6PG	Revision: A Scale: 1:500@A4 Date: Apr 14 Dwg No: BV1b	Project: Extension Content: Block Plan

ARUN DISTRICT COUNCIL M/31/14/HH