

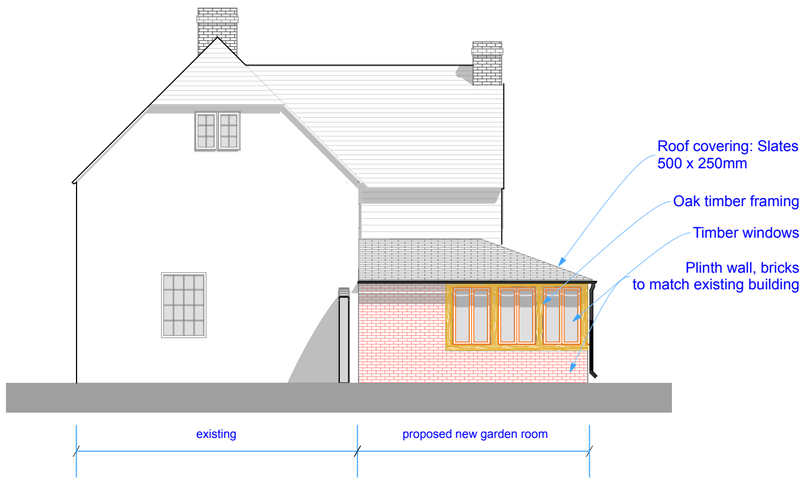


West Elevation

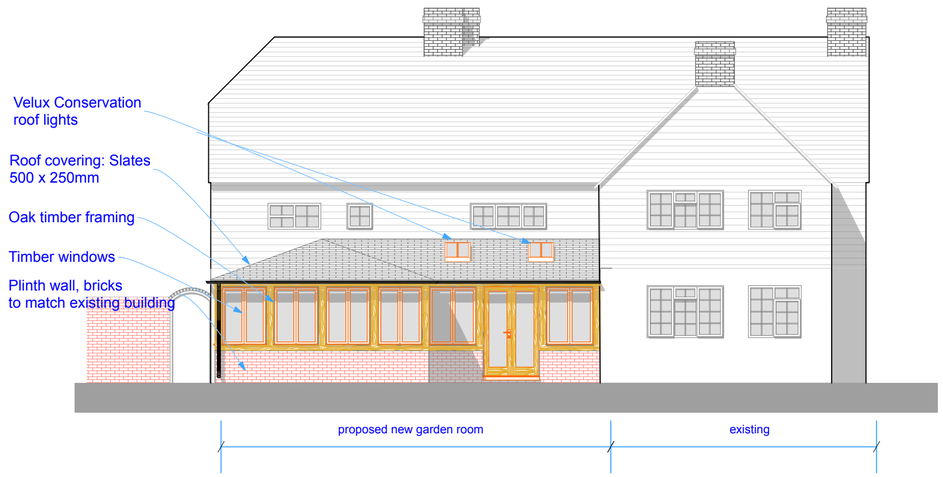

South Elevation

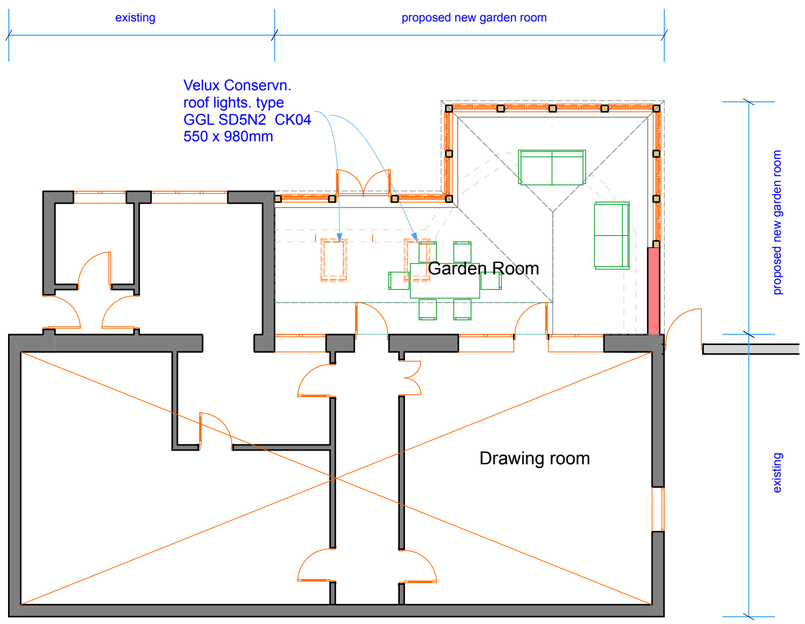

Plan



Perspective, from SW

note: Materials are indicative only
and not intended to be exact.

This drawing is the property of Andrew Fuller Associates and is not to be copied reproduced, retained or disclosed to any unauthorised person either wholly or in part without prior consent. Do not scale from this drawing except for Planning purposes. Use all figured dimensions only. All figured dimensions to be checked on site prior to construction. All discrepancies, errors and omissions to be reported to Andrew Fuller Associates prior to construction. Layout and dimensions of existing building to be checked on site.

REVISIONS

A Aug 17 Revised roof

ANDREW FULLER ASSOCIATES
Chartered Surveyors
Norton Studio, School Lane
Arundel, West Sussex
BN18 9DR
tel: 01903 885444
email: info@a-fuller.co.uk
www.andrewfuller.co.uk

Job Title

Client: Ancton Manor

Dr Heather Beaumont

Drawing Name: Plans & Elevations Proposed

Drawing Status: Planning

Drawn by AF Date Mach 17

Checked by Date

Drawing Scale: 1:100 at A2

Drawing No 16905/ 02 Status Revision A