




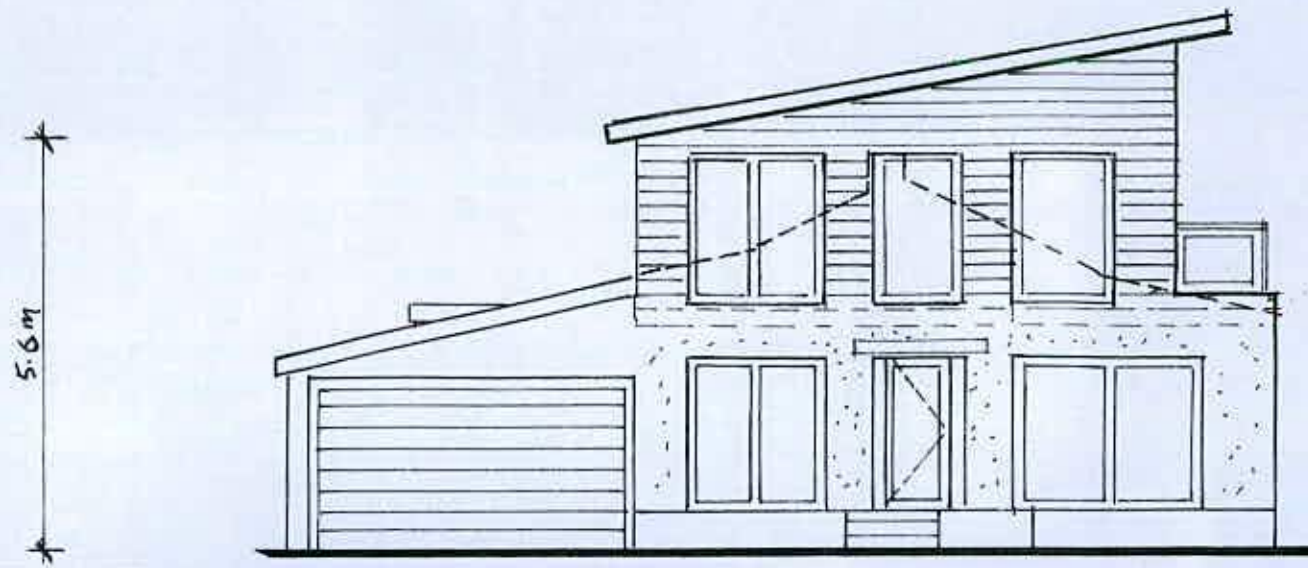

FRONT (WEST)

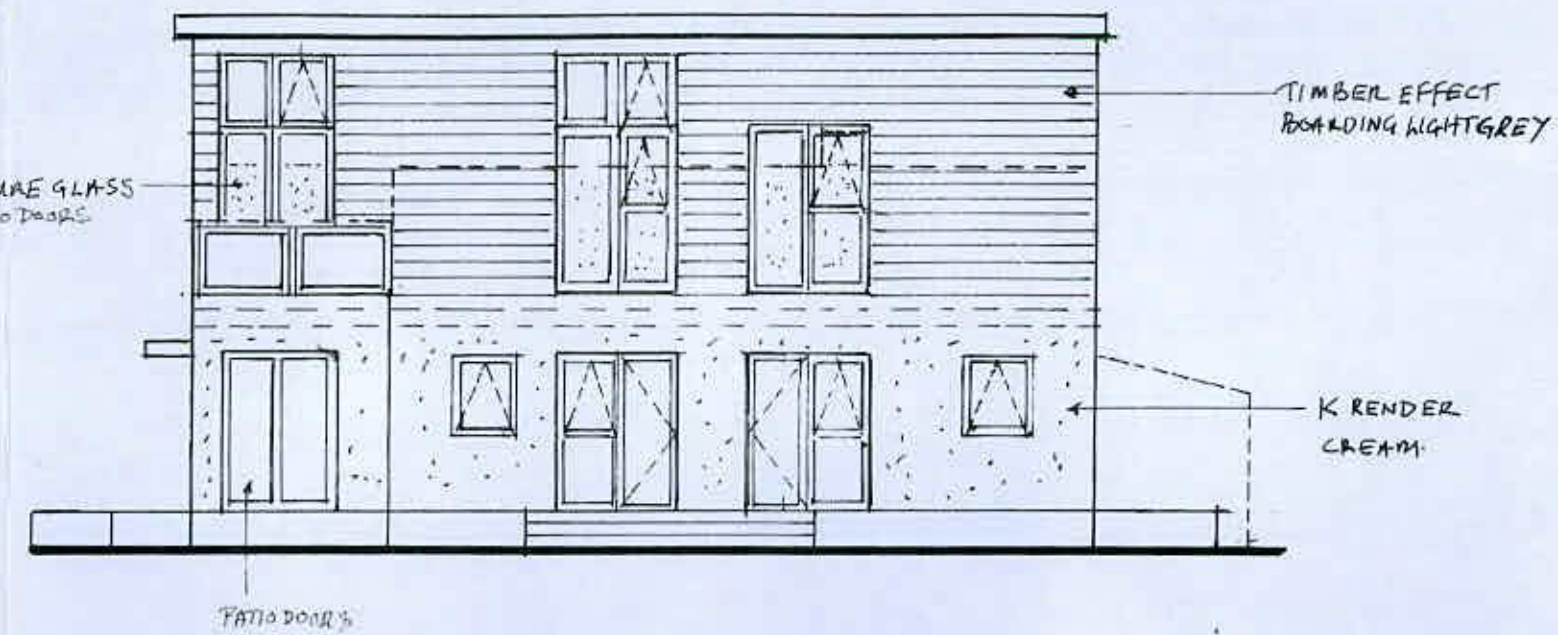


SIDE (SOUTH)

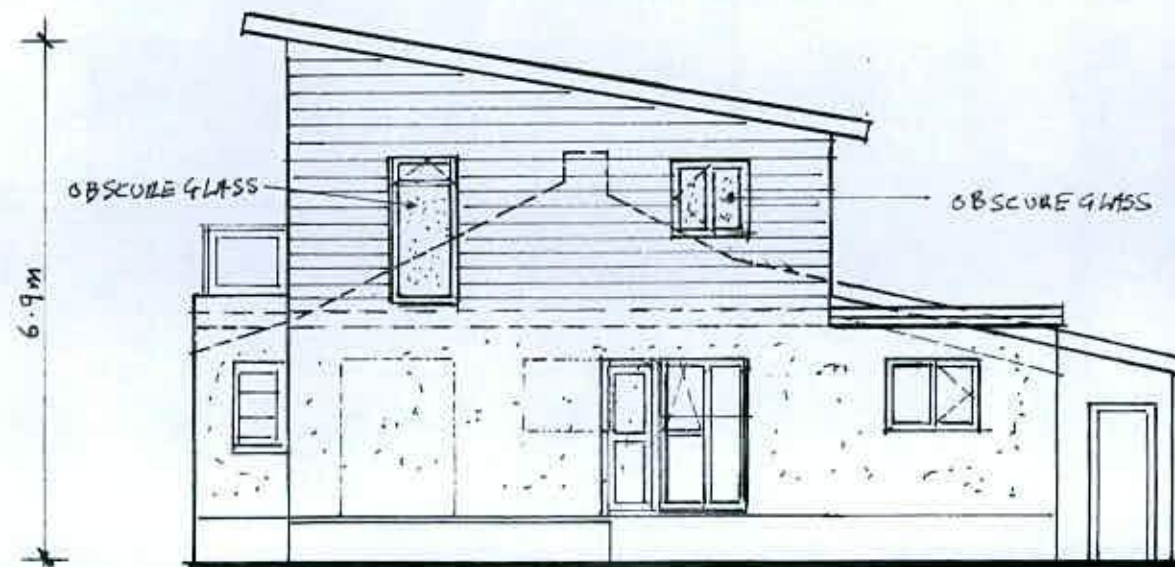

REAR (EAST)


NB. FIRST FLOOR REAR WINDOWS
TO BE OBSCURE GLAZED & FIXED SHUT
WITH OPENINGS 1.75M ABOVE FLOOR
LEVEL AND LIMITED OPENING
TO BATHROOM WINDOW.

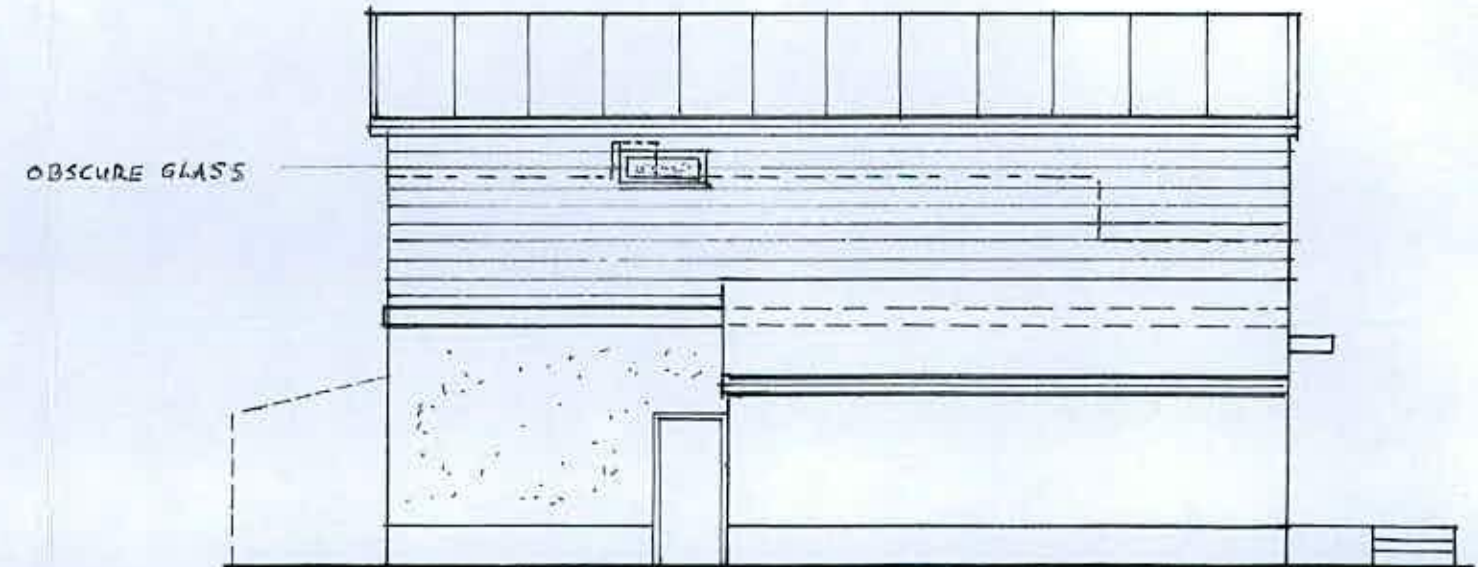

SIDE (NORTH)

PROPOSED ELEVATIONS

SCALE 1:100 @ A3

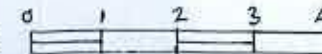

Amended: MARCH 2019

REV: 24/10/2018

AMENDMENTS TO REAR WINDOWS

PROJECT: Proposed Loft Conversion (First Floor)
and Alterations

DRAWING: Proposed Elevations

SCALE: 1:100

ADDRESS: 3 Alleyne Way, Elmer Sands,
Bognor Regis, West Sussex PO22 6JZ

CLIENT: Steve Hayward

TELE: 07979530095