

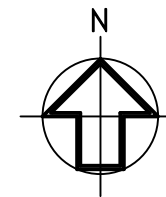


NOTES
WRITTEN DIMENSIONS TO BE TAKEN IN PREFERENCE TO SCALE, AND
ARE TO BE CHECKED ON SITE PRIOR TO COMMENCING WORK.
THIS DRAWING IS TO BE READ IN CONJUNCTION WITH ALL OTHER
DOCUMENTS RELATING TO THIS PROJECT.
ANY DISCREPANCIES ARE TO BE REFERRED IMMEDIATELY TO THE
PROJECT DESIGNER.
THIS DRAWING IS COPYRIGHT, AND SHOULD NOT BE USED OR
REPRODUCED WITHOUT PERMISSION.
IT IS THE CONTRACTOR'S RESPONSIBILITY TO ENSURE COMPLIANCE
WITH THE BUILDING REGULATIONS.

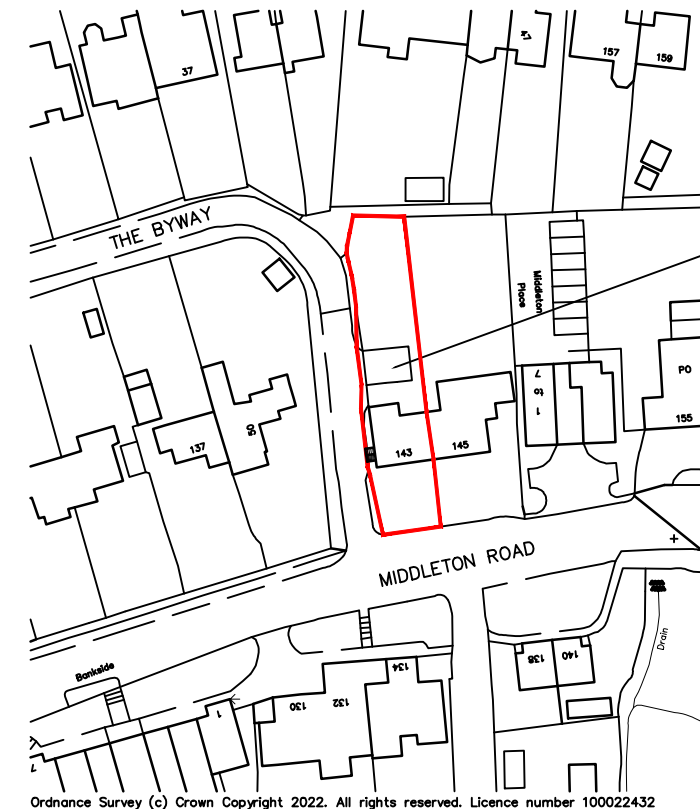


THE SITE

Scale bar (m)

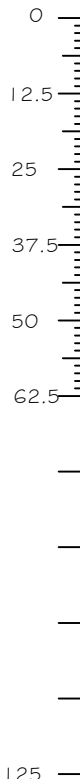

Ordnance Survey (c) Crown Copyright 2022. All rights reserved. Licence number 100022432

SITE LOCATION PLAN 1:1250

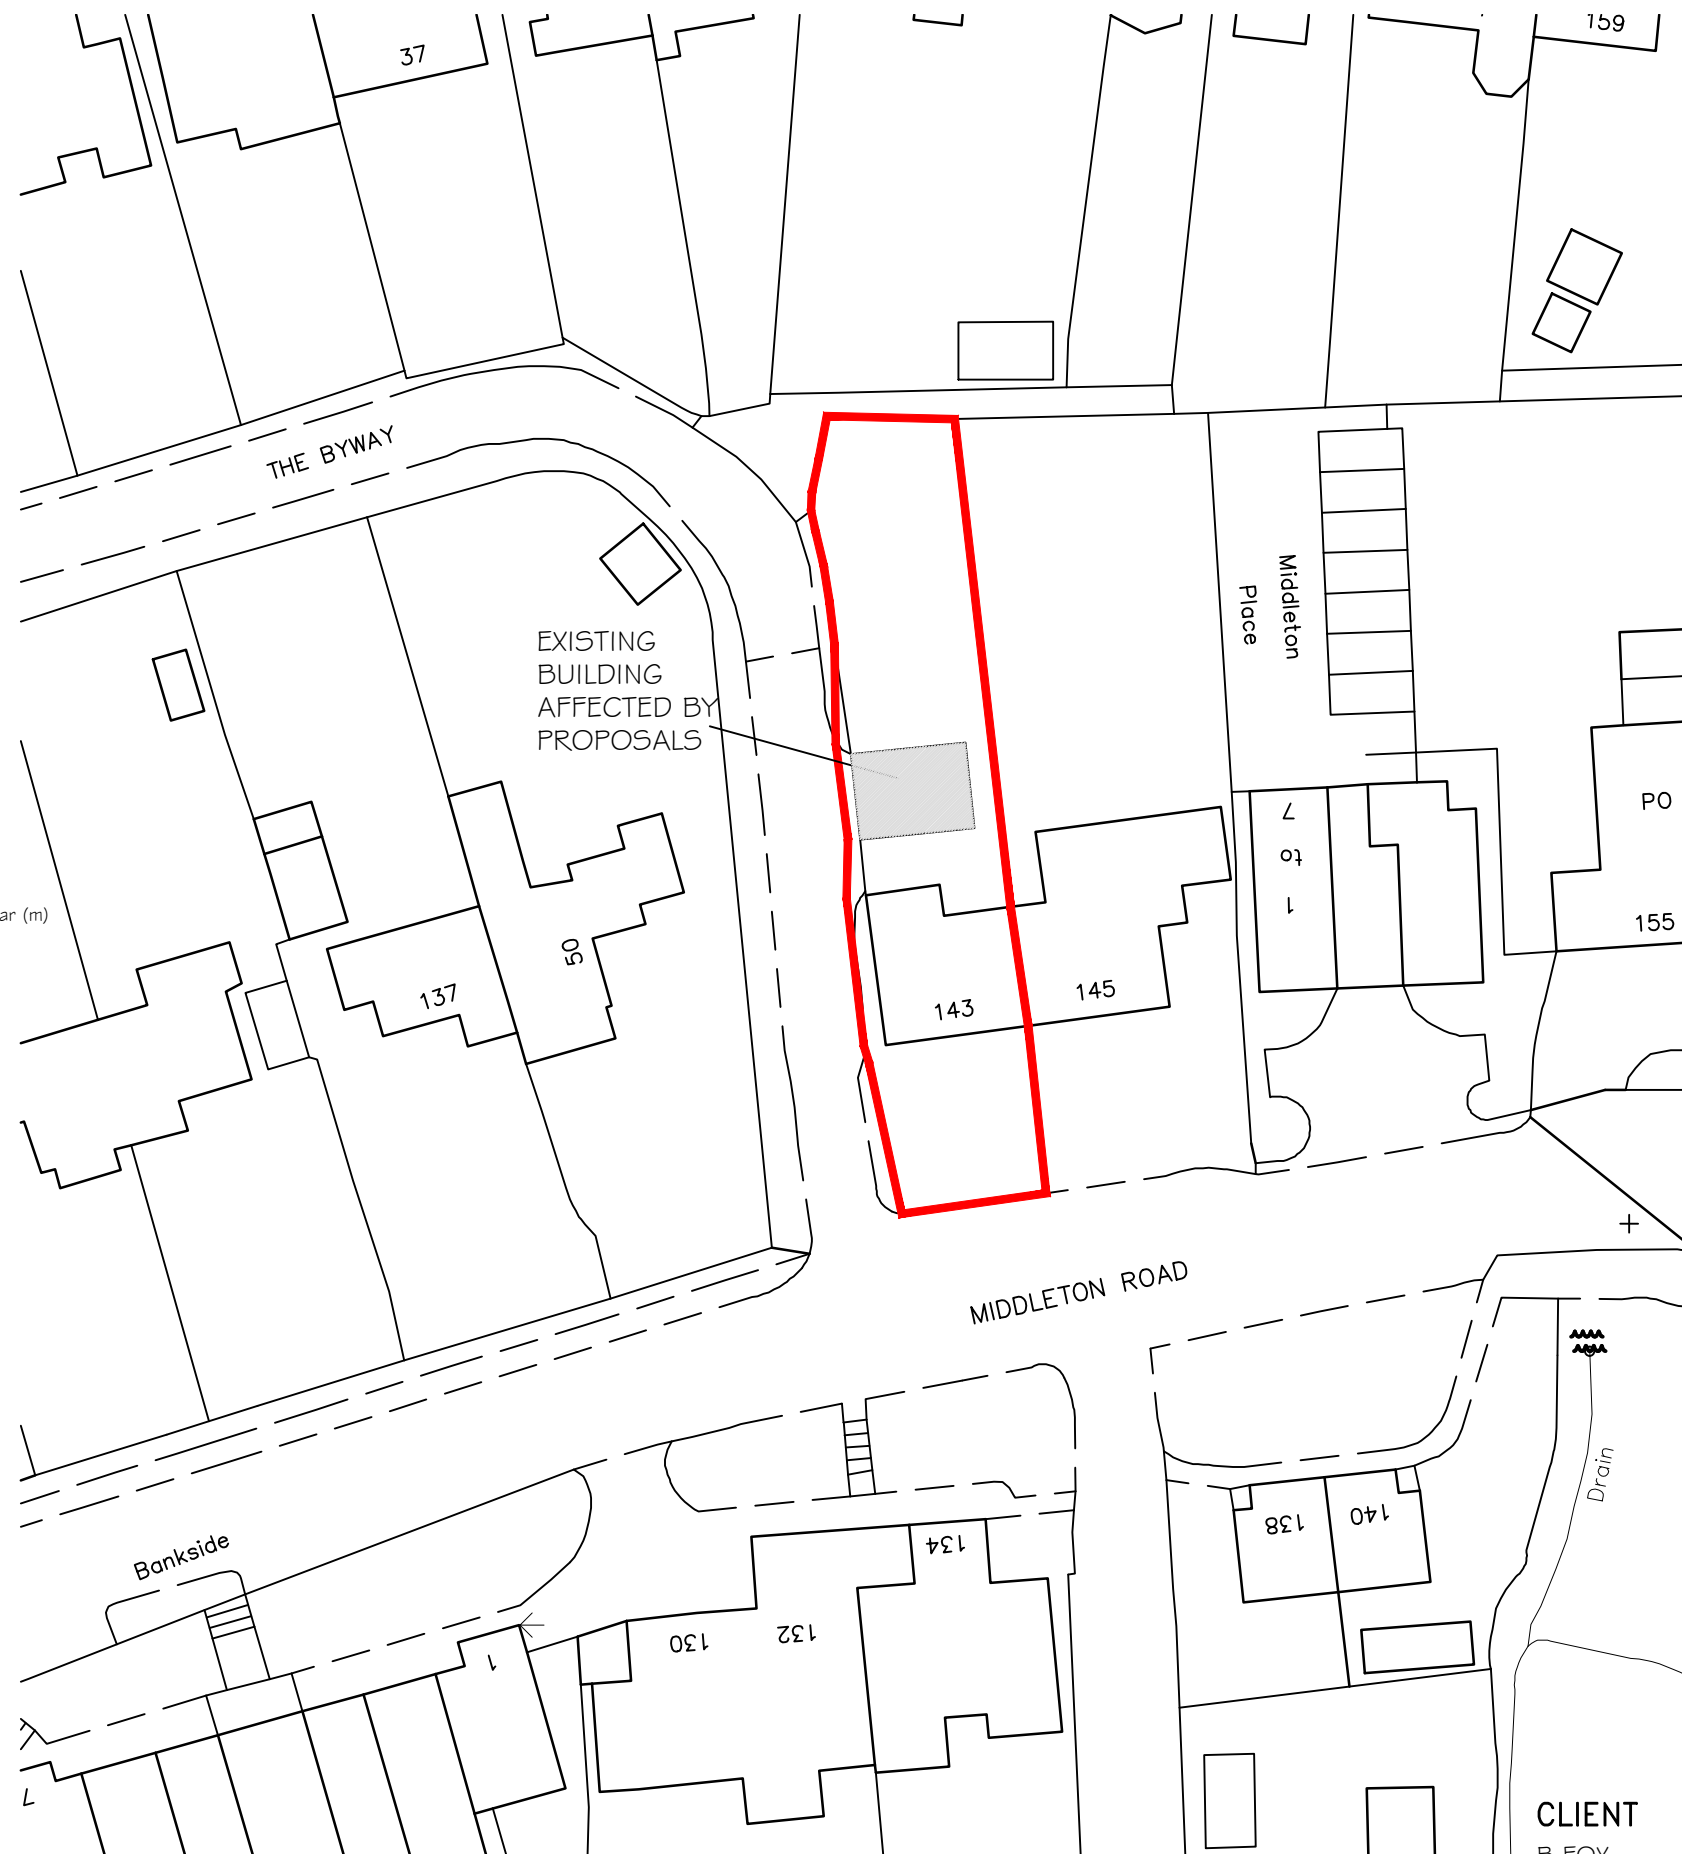

CLIENT
B FOX

PROJECT
GARAGE / OUTBUILDING AT
143 MIDDLETON ROAD
MIDDLETON ON SEA
WEST SUSSEX



Unit 3b Woodhorn Business Centre
Woodhorn Lane
Oving Chichester
West Sussex PO20 2BX
Tel 01243 774764
www.sloaneandbrown.co.uk

BLOCK PLAN 1:500

SCALE
1:1250 /
1:500 @A3

DRAWN BY
PLB

DATE
MAR 22

DRAWING TITLE
SITE LOCATION PLAN AND BLOCK
PLAN

DWG NO 1126/03

REV. -

REV DESCRIPTION

DATE