



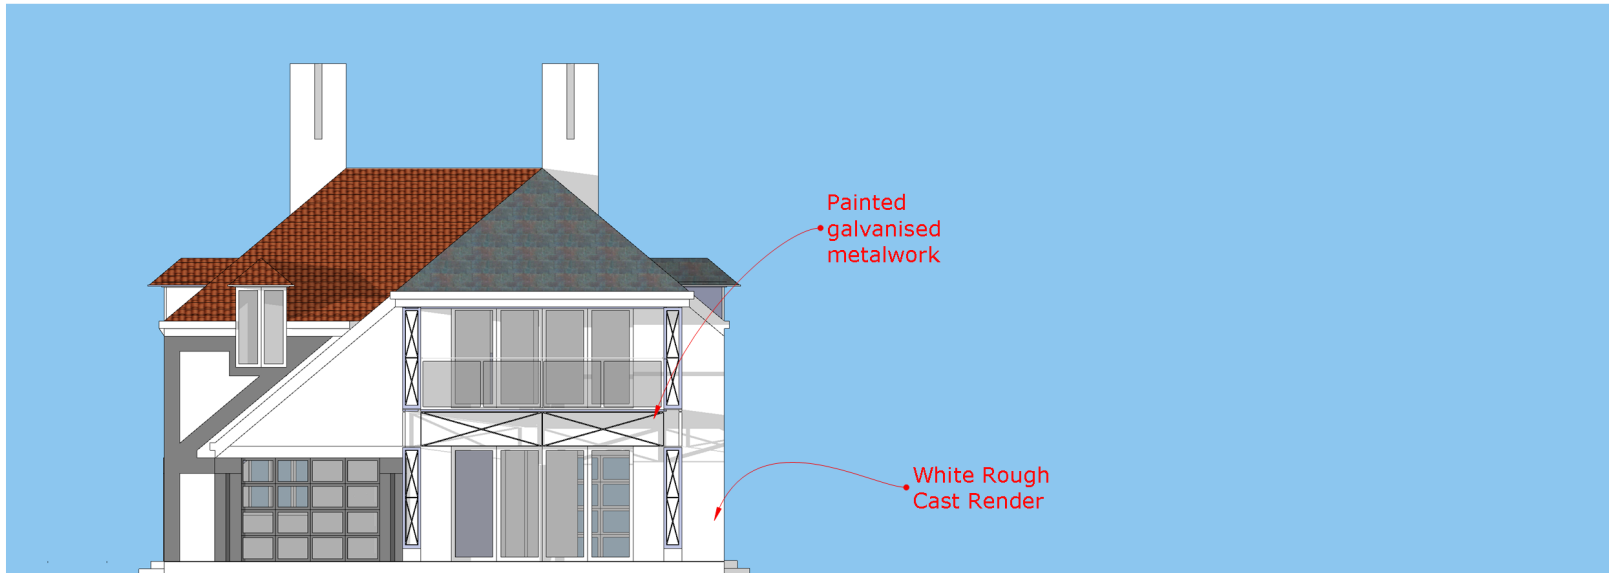


**Elevation Materials
South**

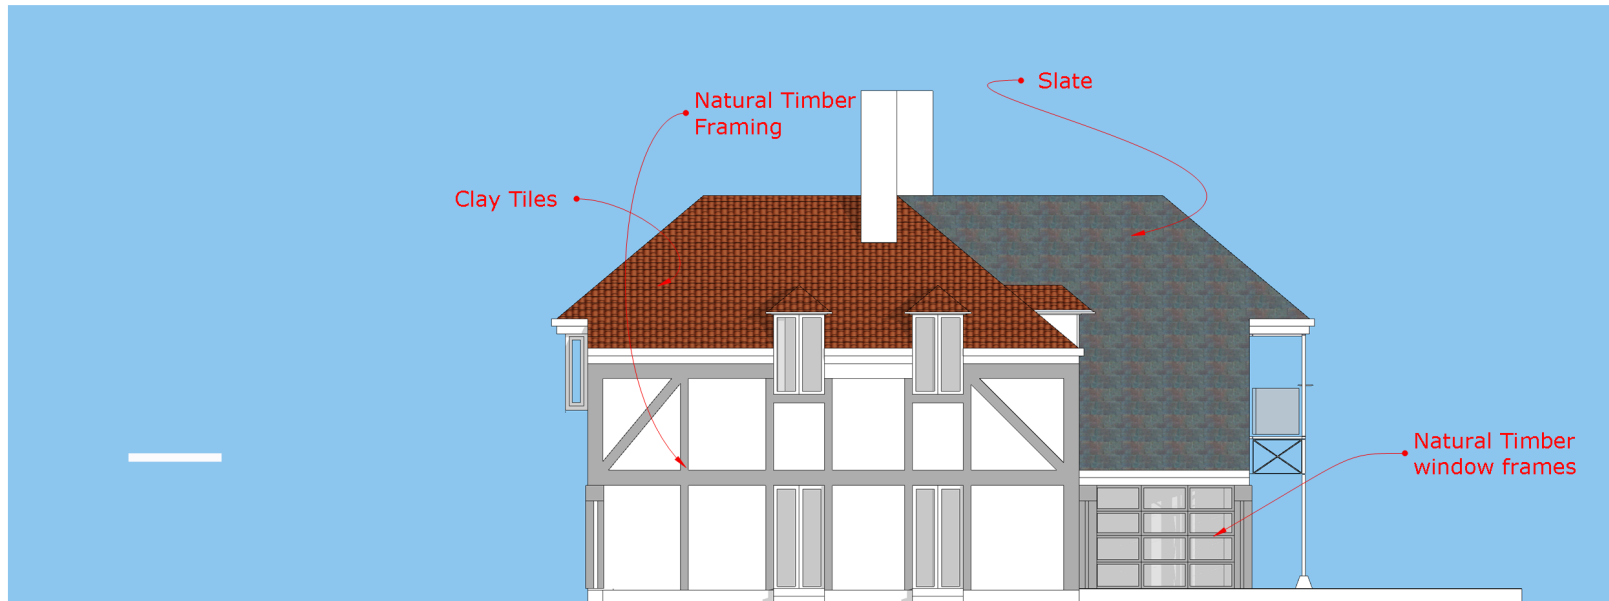


**Elevation Materials
East**

Planning Application: 46a Sea Lane Middleton On Sea West Sussex 29 March 2019

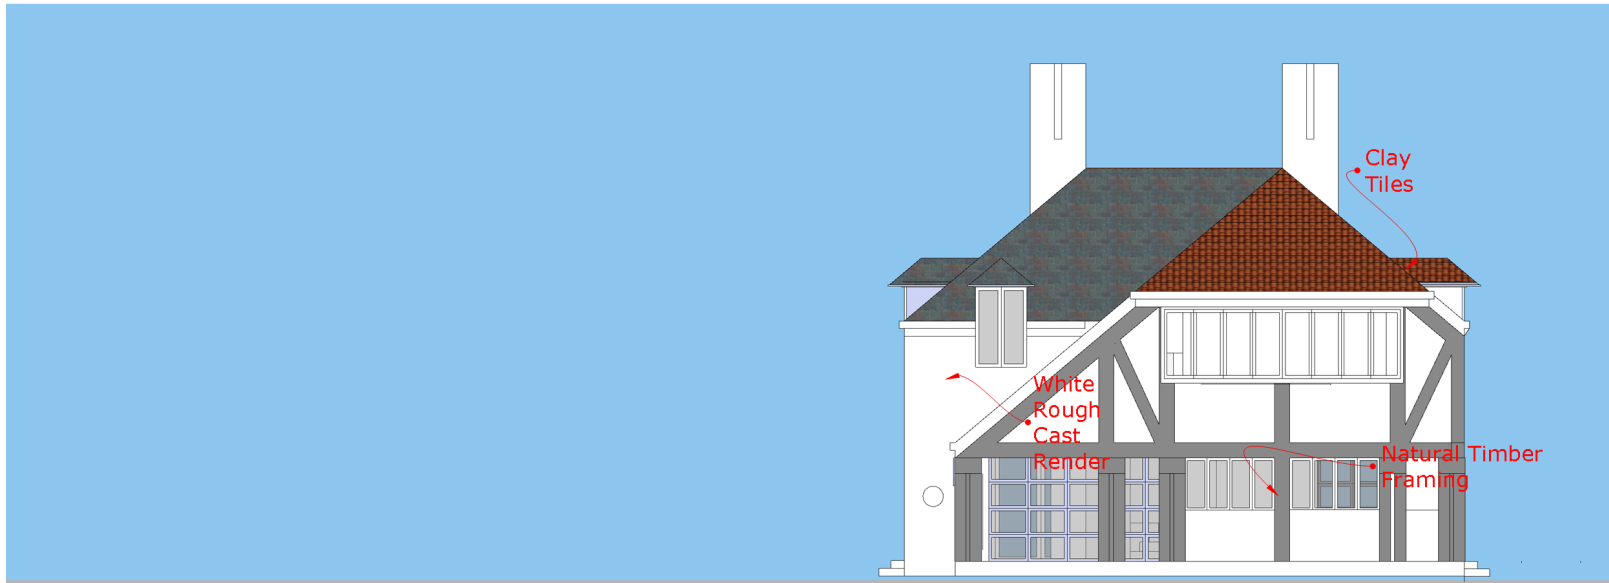

**Elevation Materials
North**

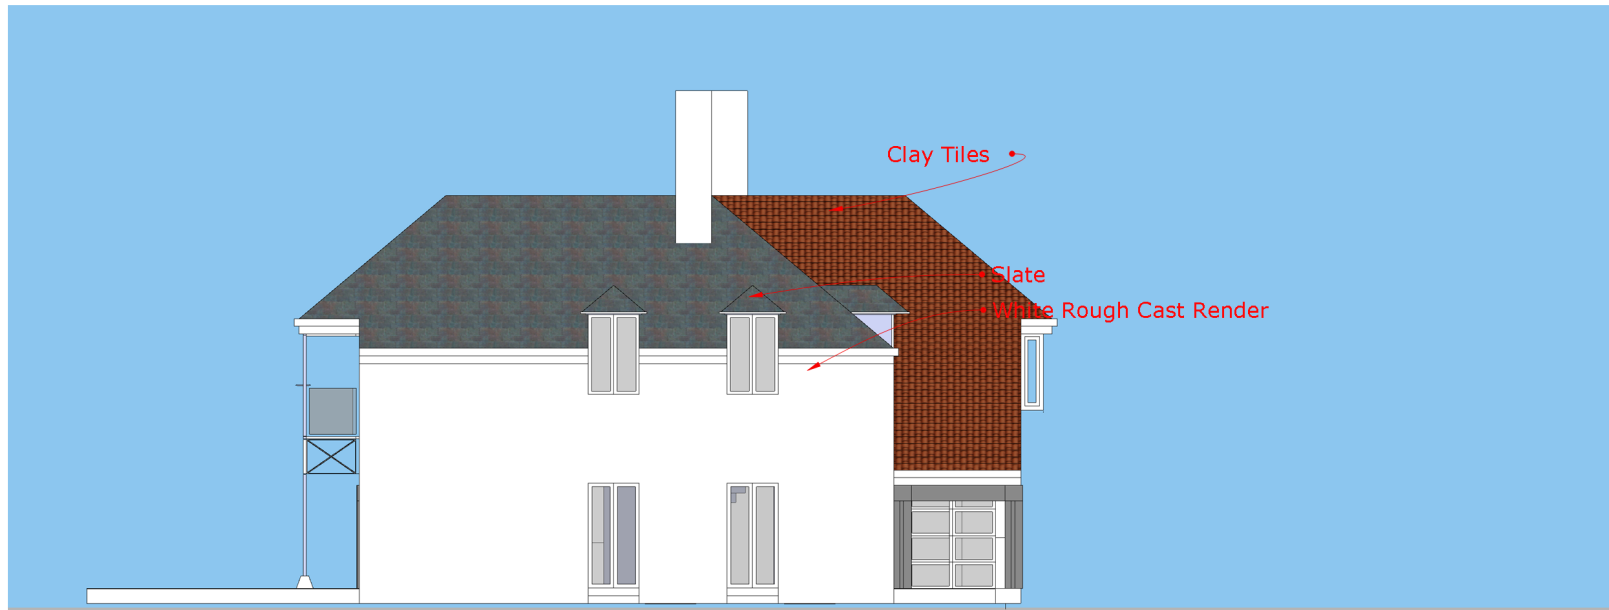

**Elevation Materials
East**

Planning Application: 46a Sea Lane Middleton On Sea West Sussex 29 March 2019