



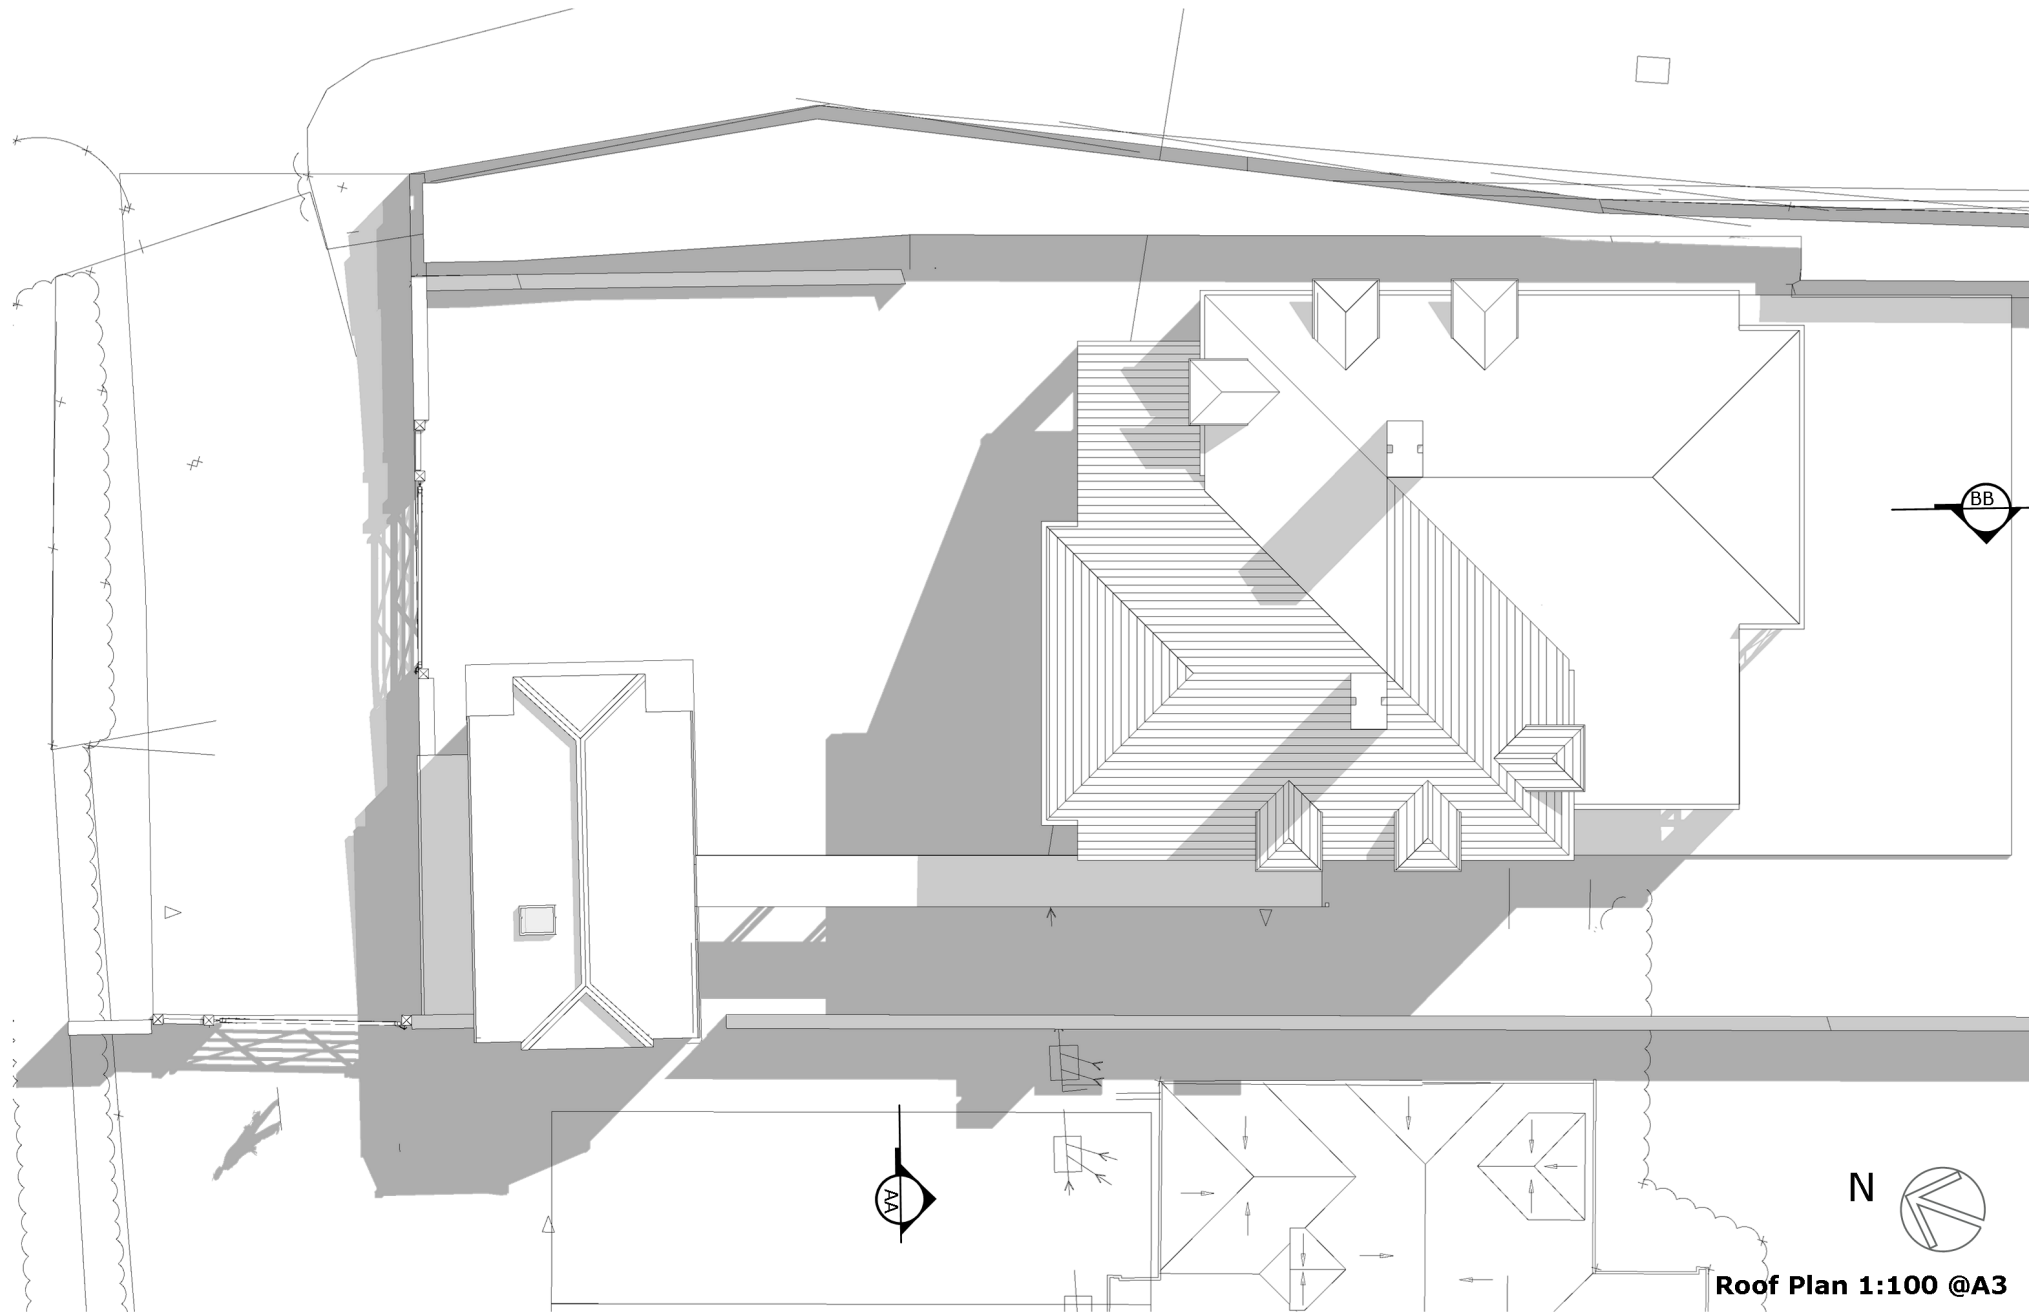


Planning Application: 46a Sea Lane Middleton On Sea West Sussex 29 March 2019

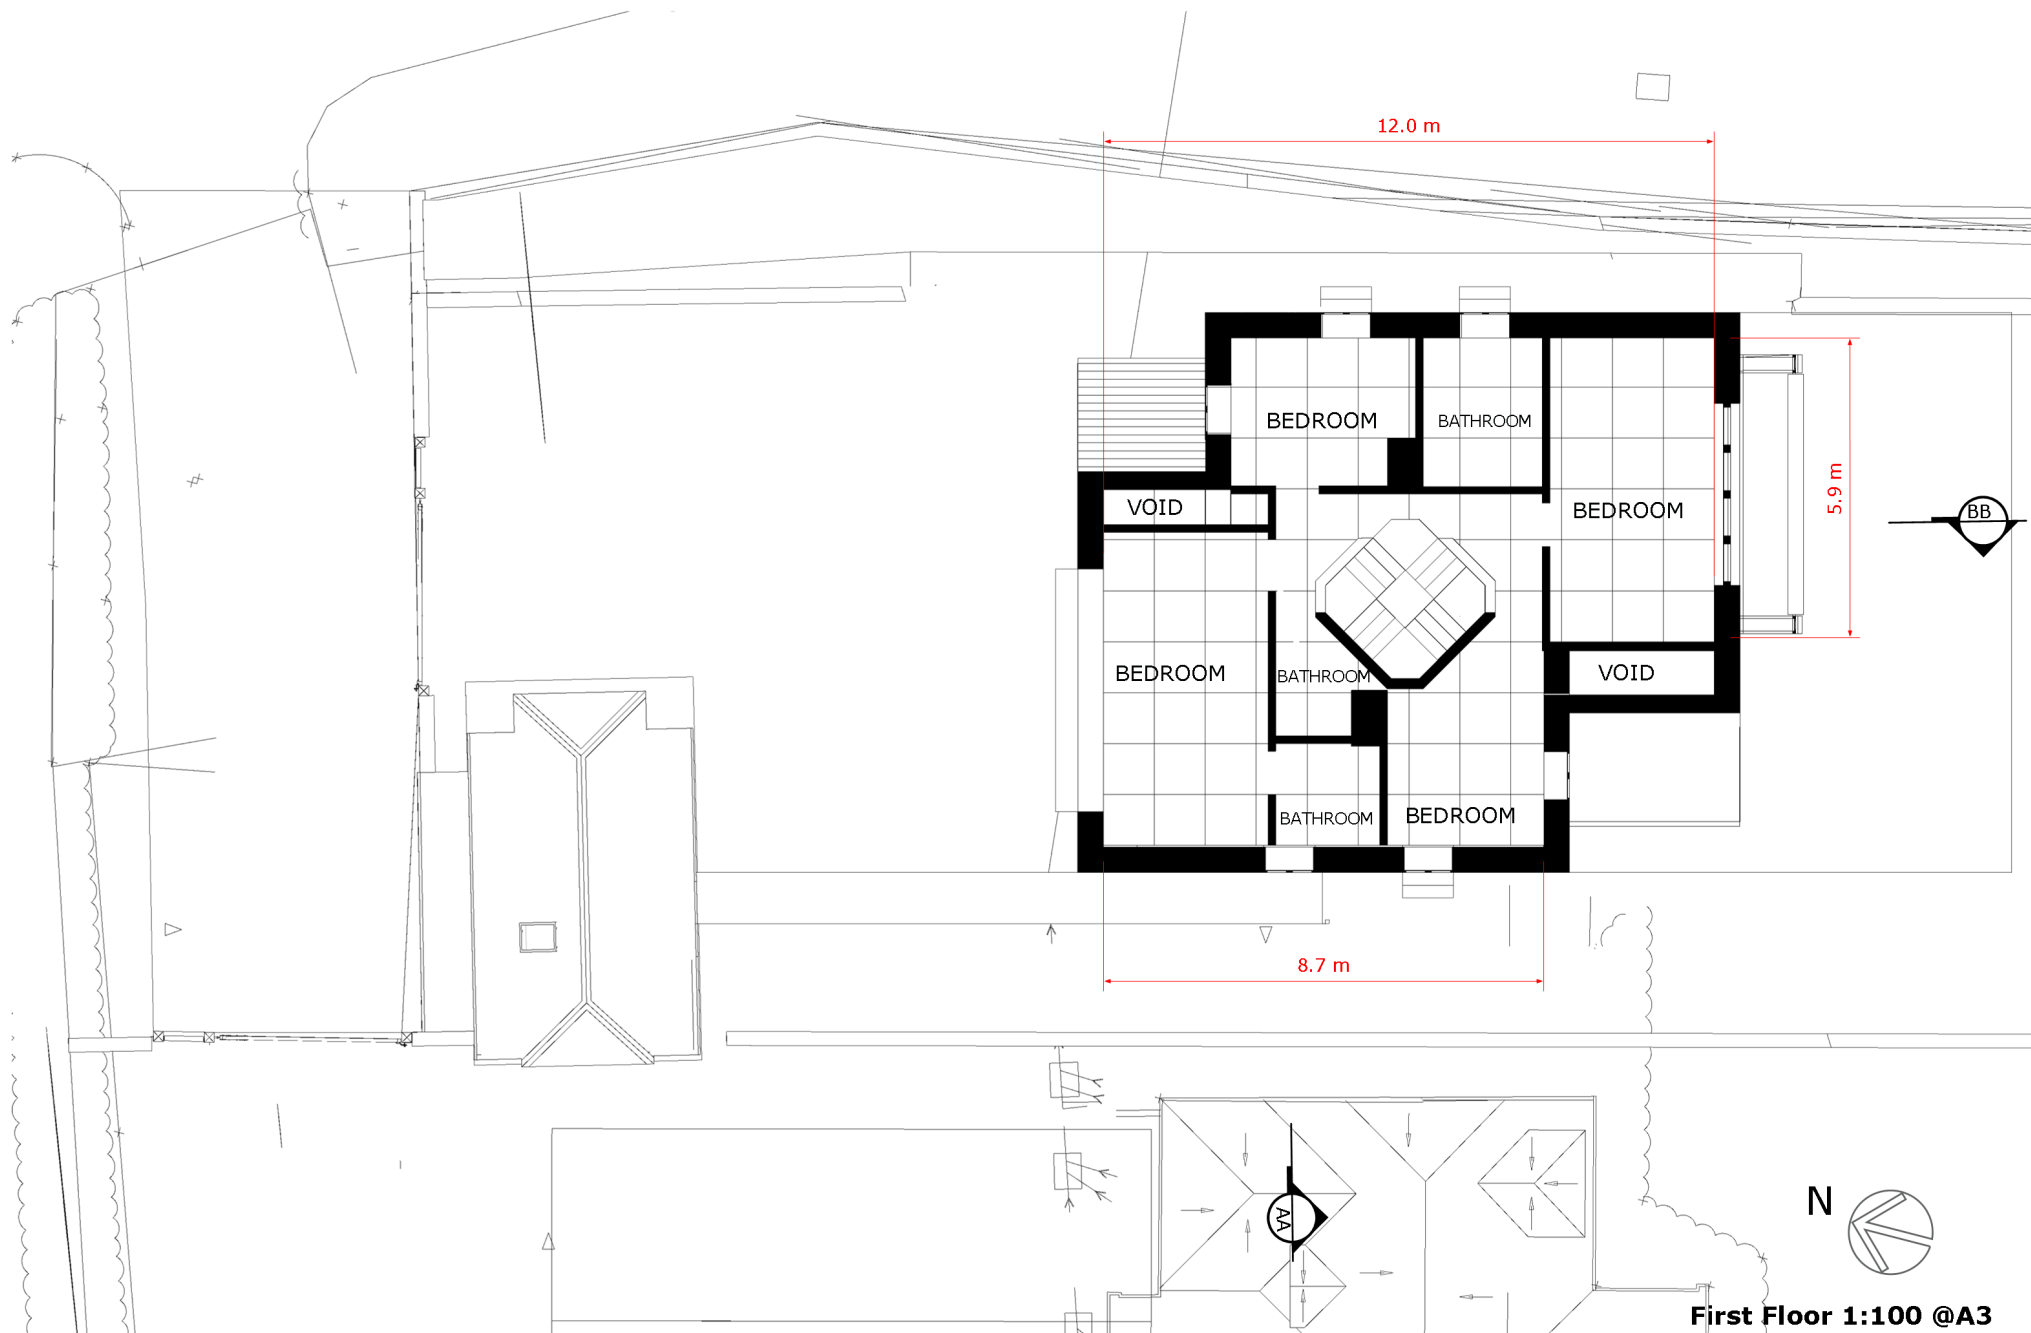


First Floor 1:100 @A3

Planning Application: 46a Sea Lane Middleton On Sea West Sussex 29 March 2019

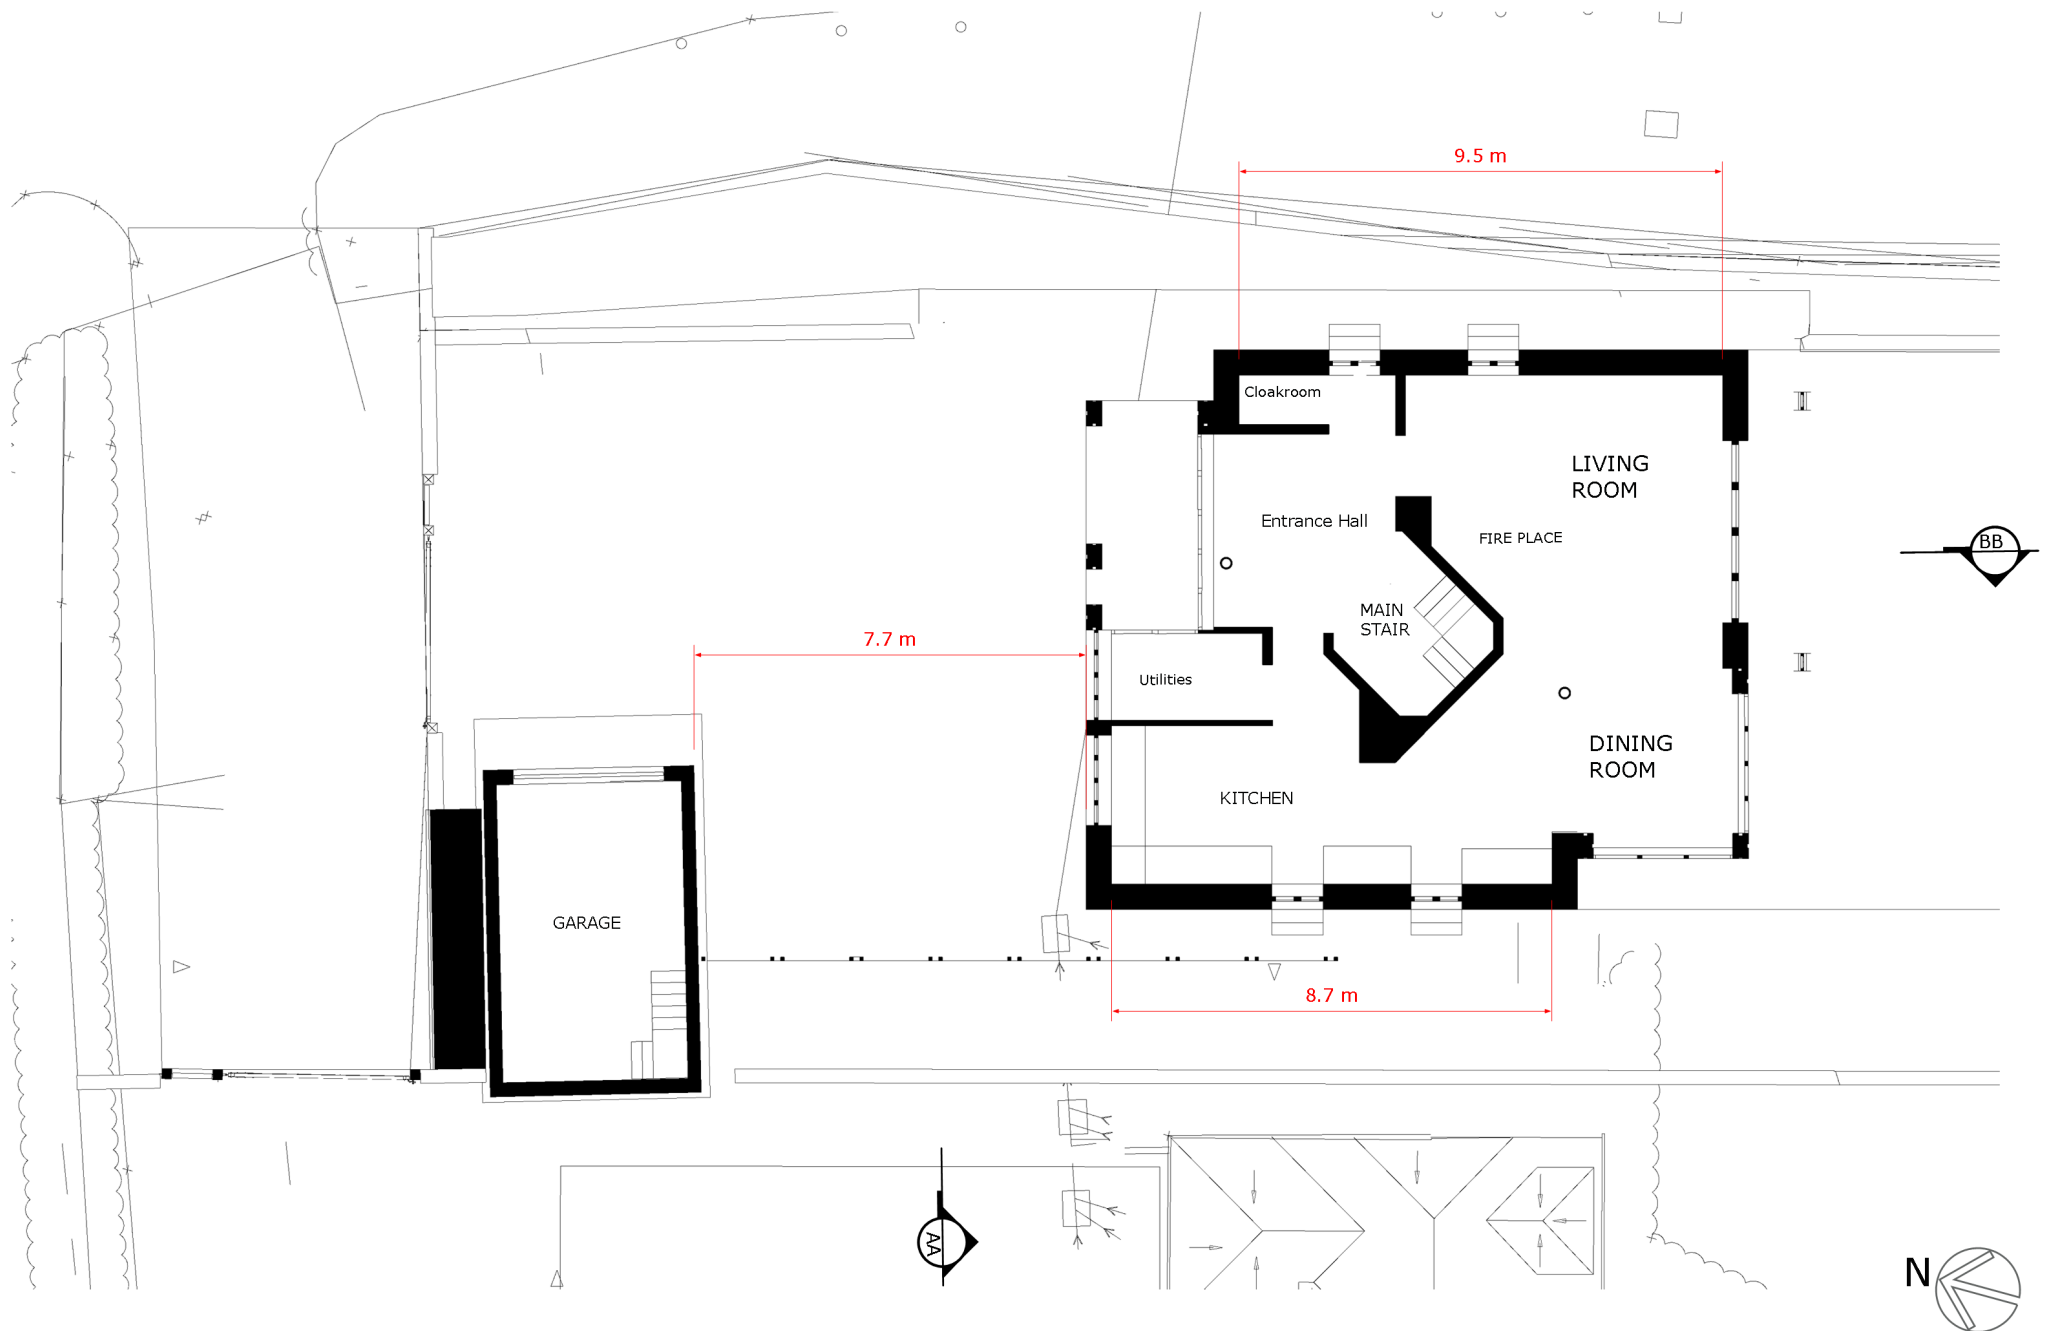


Ground Floor 1:100 @A3

Planning Application: 46a Sea Lane Middleton On Sea West Sussex 29 March 2019

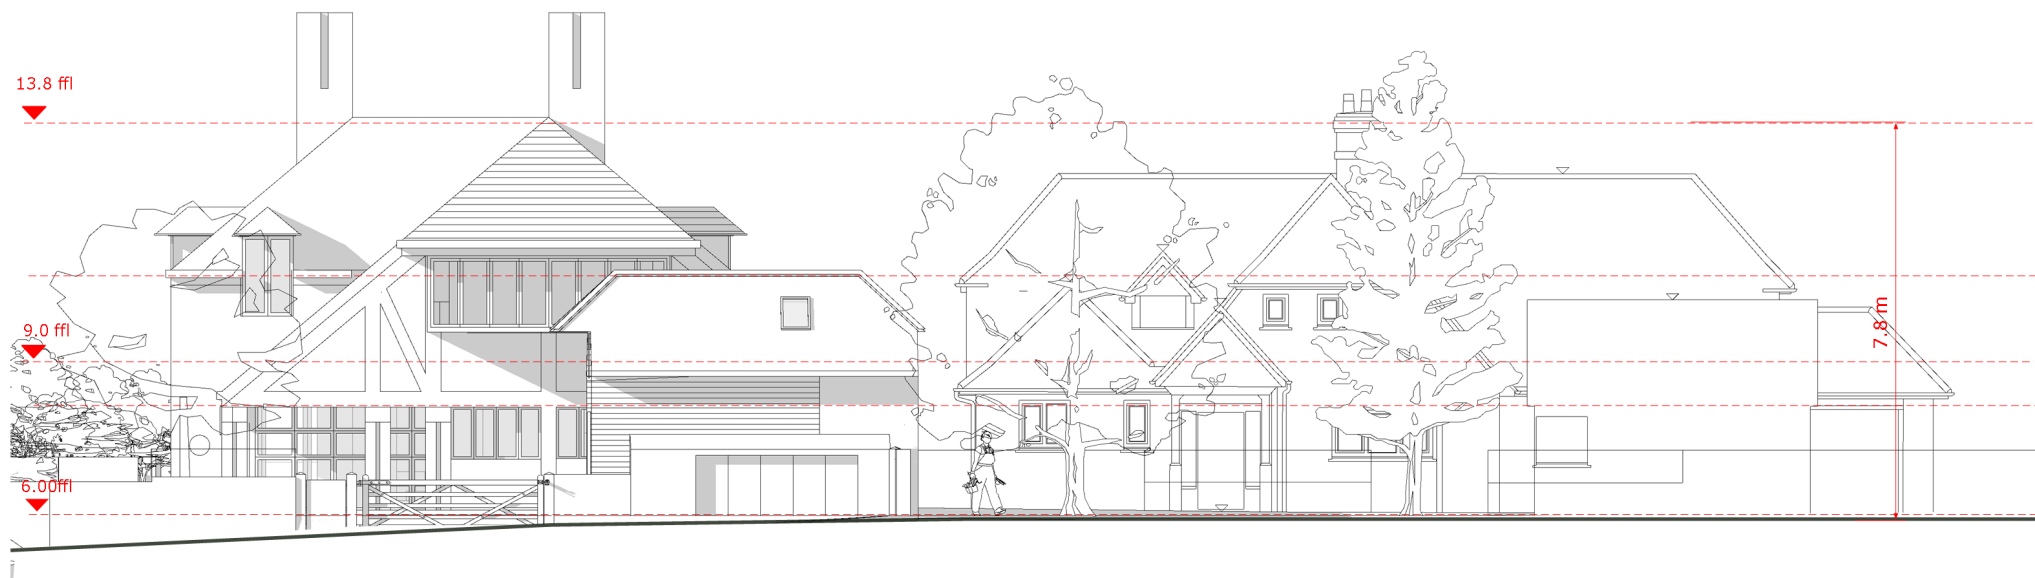


North Elevation 1:100 @A3

Planning Application: 46a Sea Lane Middleton On Sea West Sussex 29 March 2019

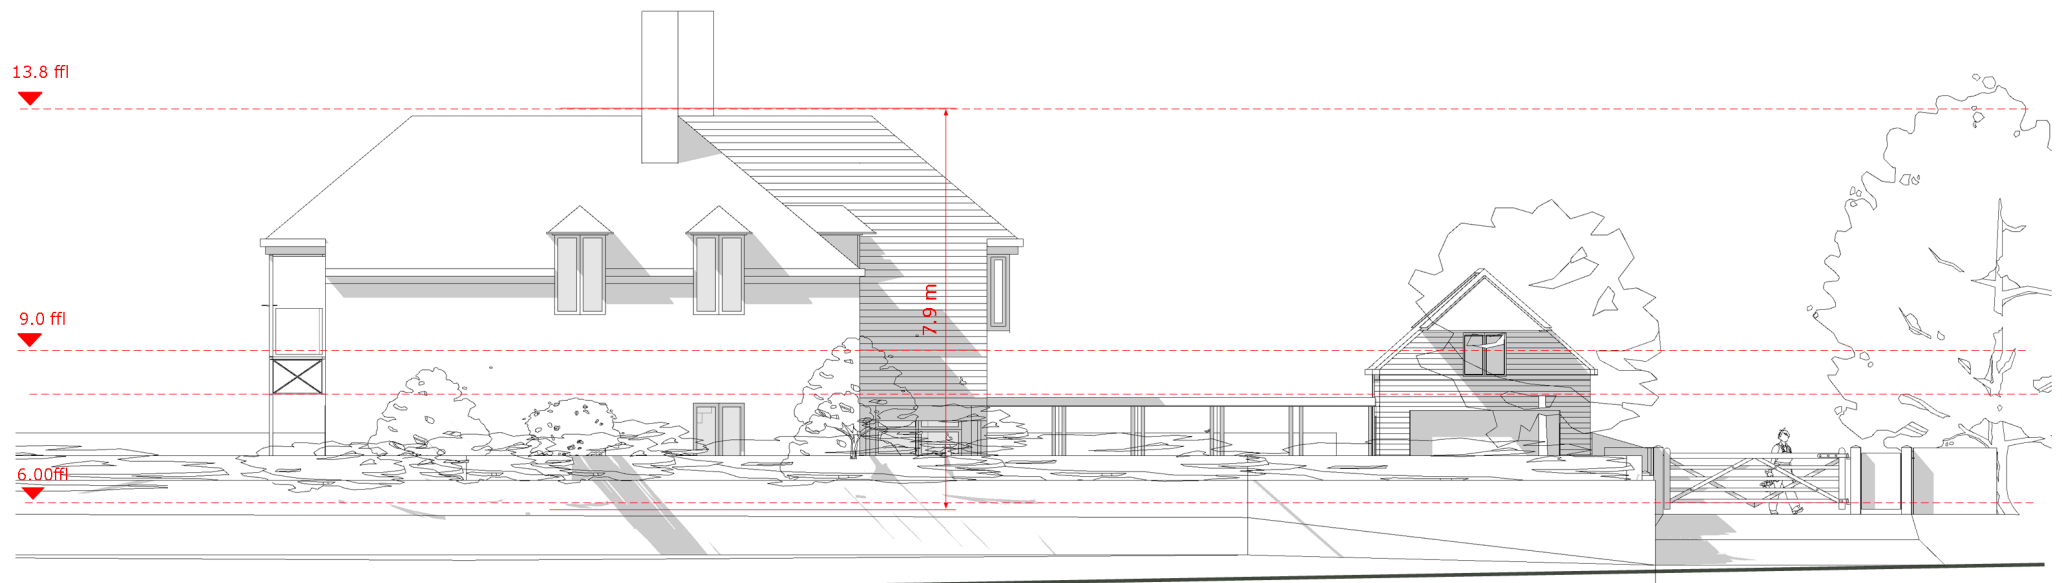


East Elevation 1:100'@A3

Planning Application: 46a Sea Lane Middleton On Sea West Sussex 29 March 2019

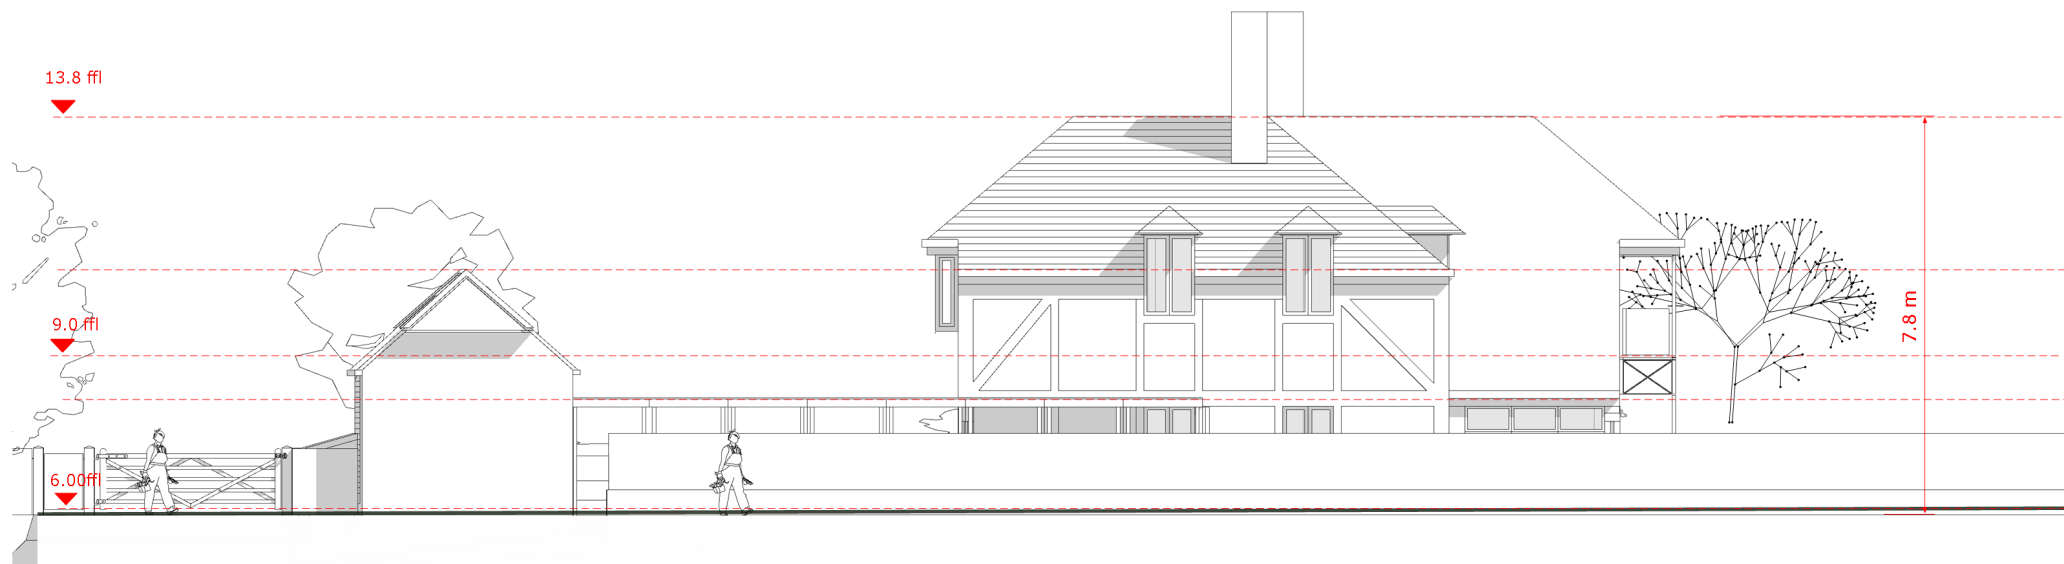


West Elevation 1:100@a3

Planning Application: 46a Sea Lane Middleton On Sea West Sussex 29 March 2019

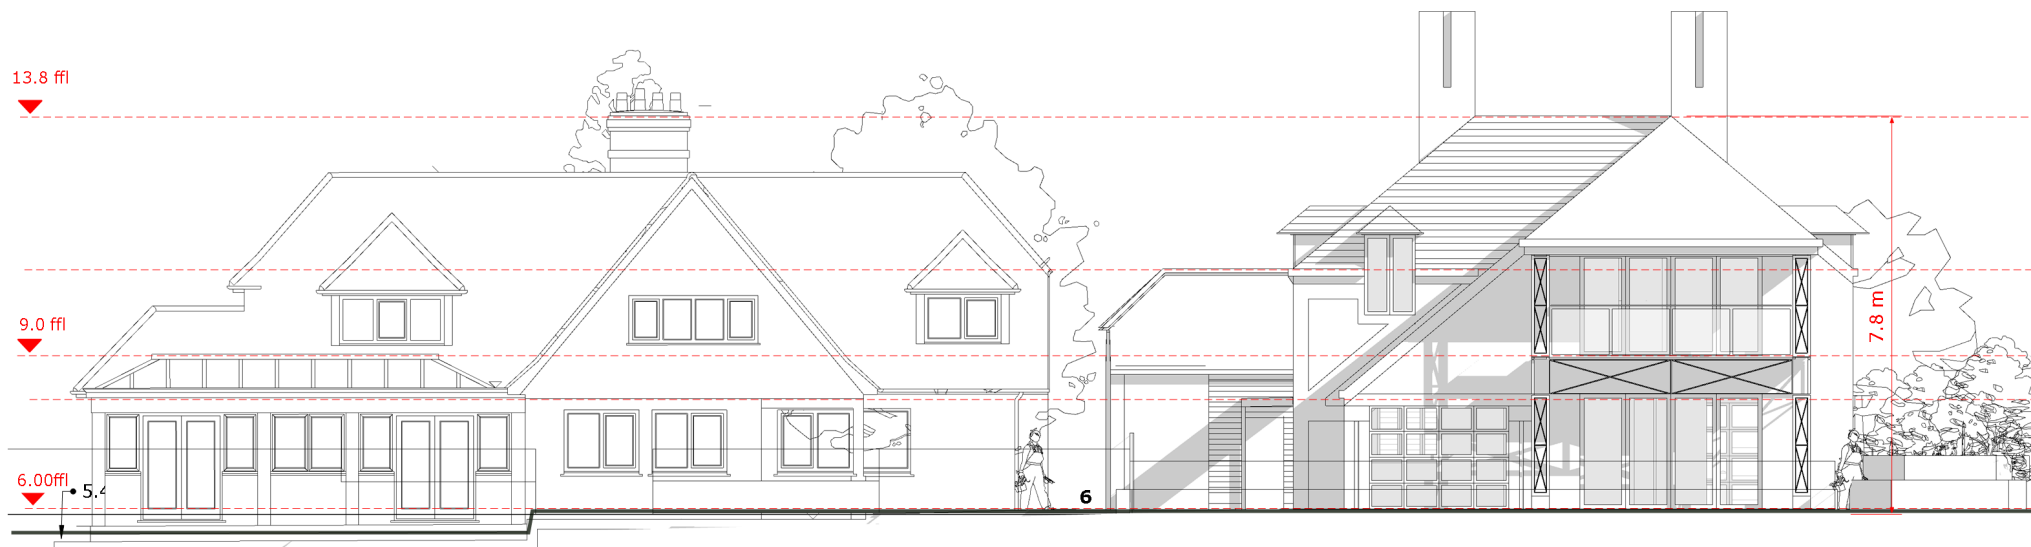

South Elevation 1:100 @A3

Planning Application: 46a Sea Lane Middleton On Sea West Sussex 29 March 2019

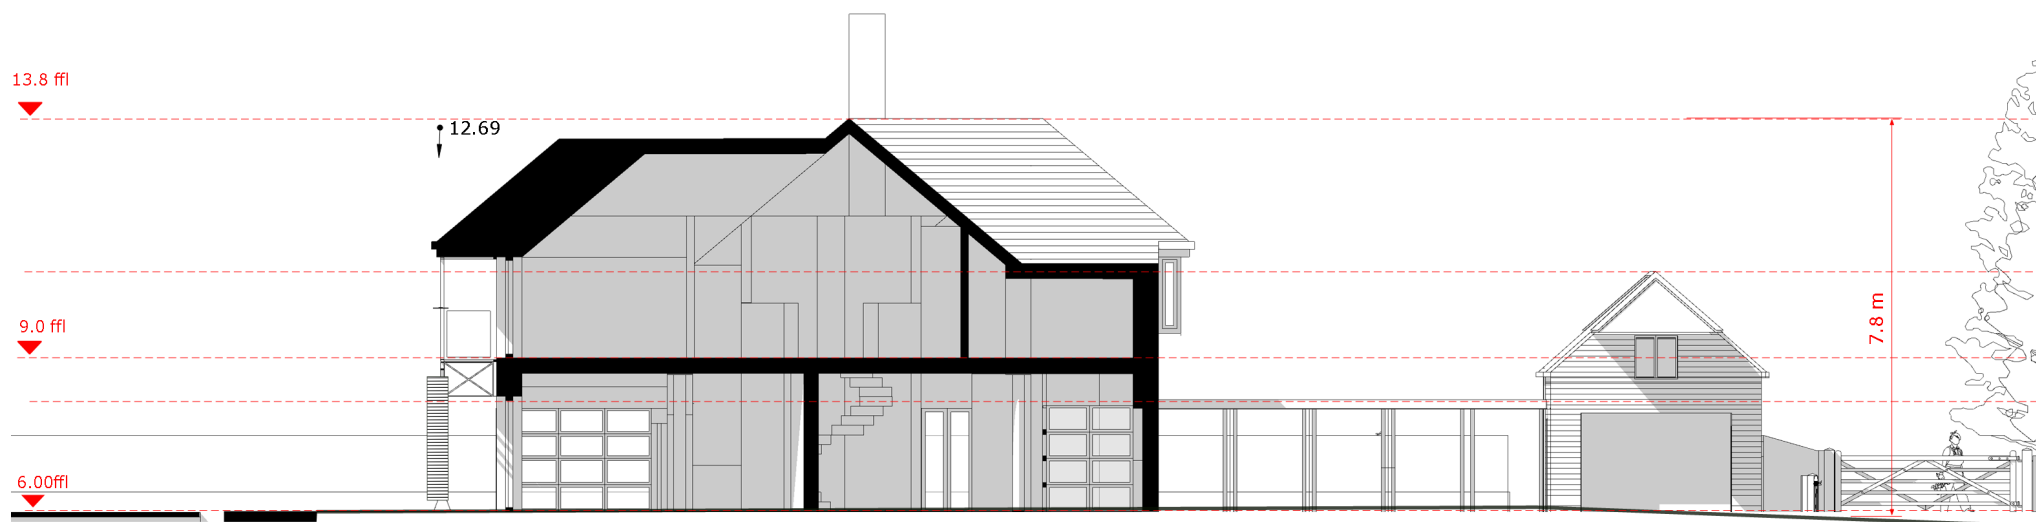

Section BB 1:100@a3

Planning Application: 46a Sea Lane Middleton On Sea West Sussex 29 March 2019



x-Section AA 1:100@a3

Planning Application: 46a Sea Lane Middleton On Sea West Sussex 29 March 2019