


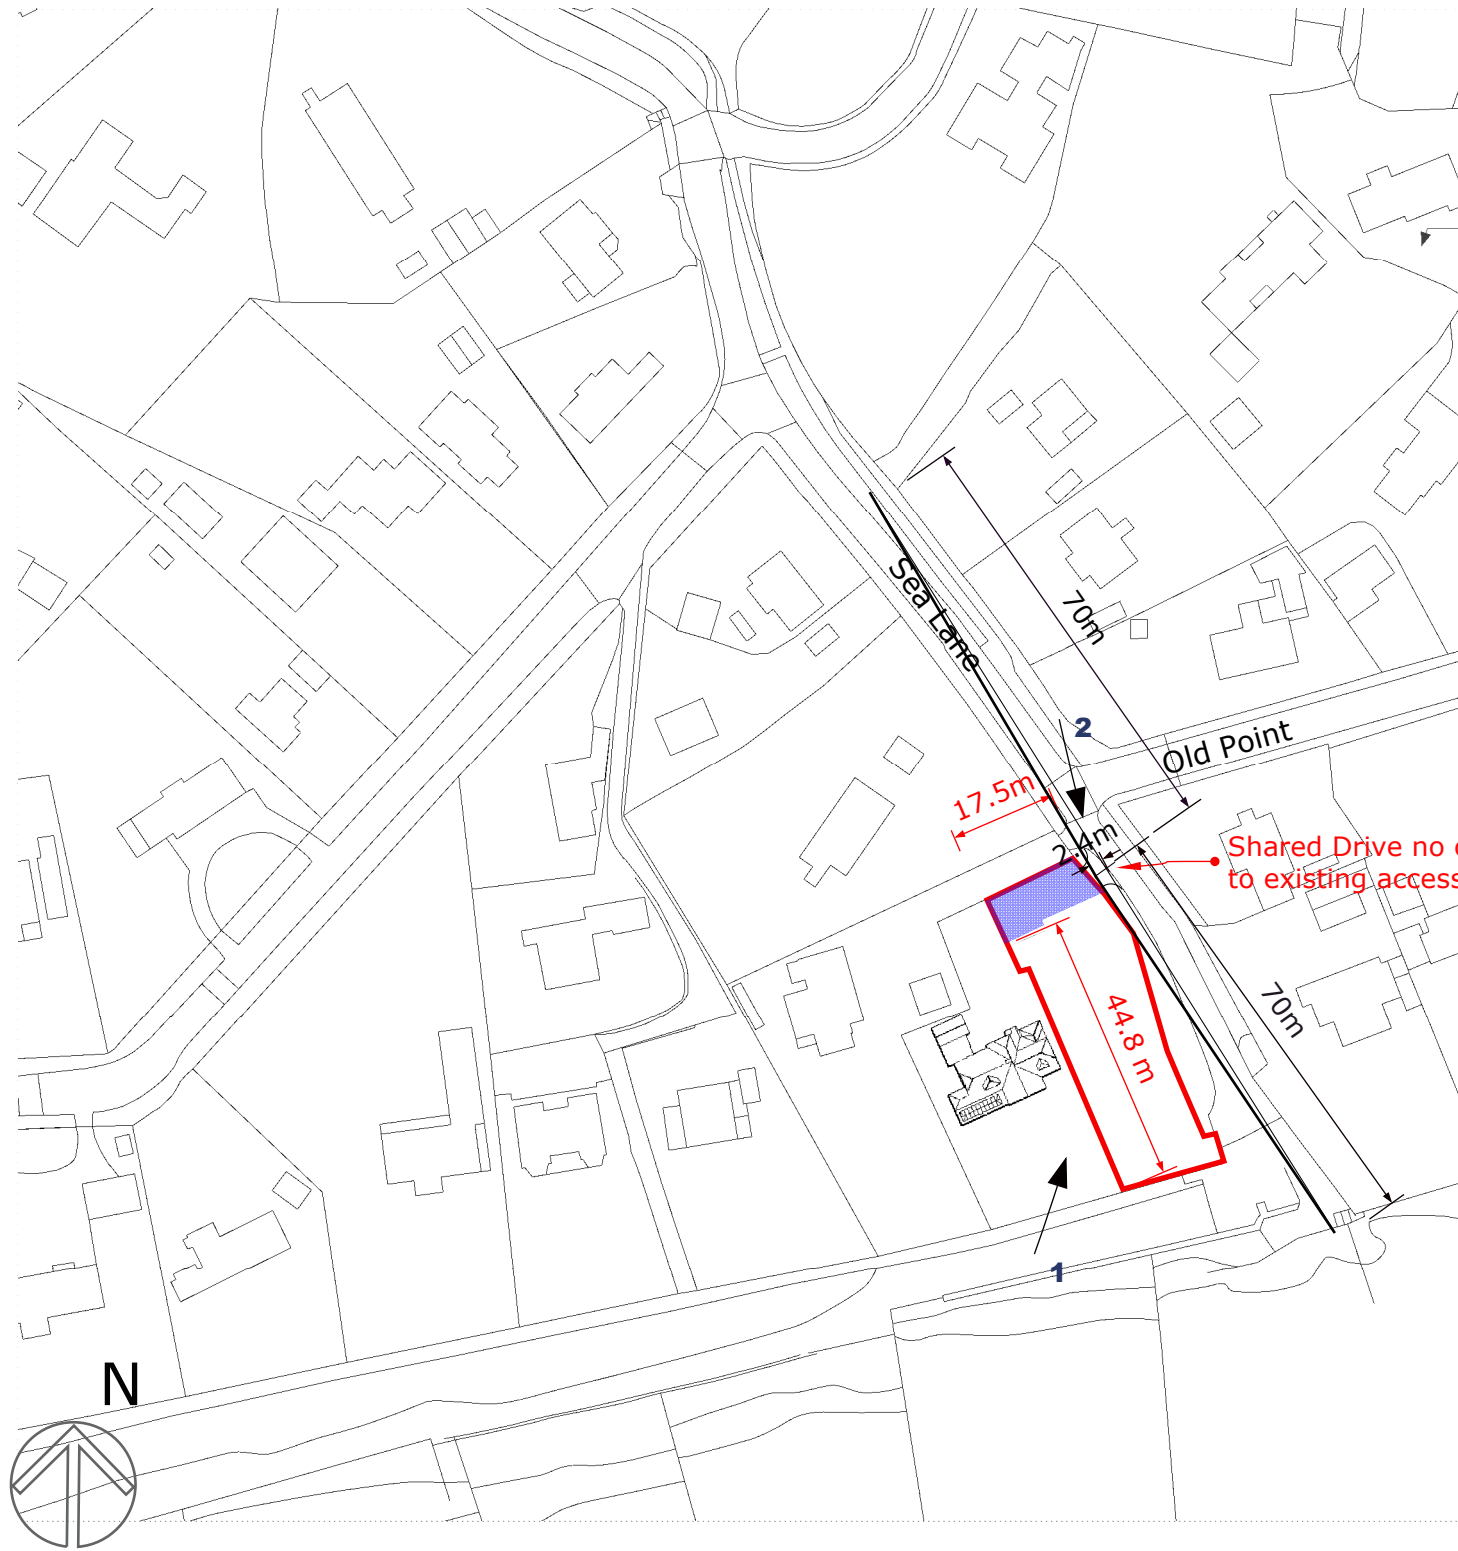

Site Location Proposed 1:1250 @A3




2



1

Site Photos

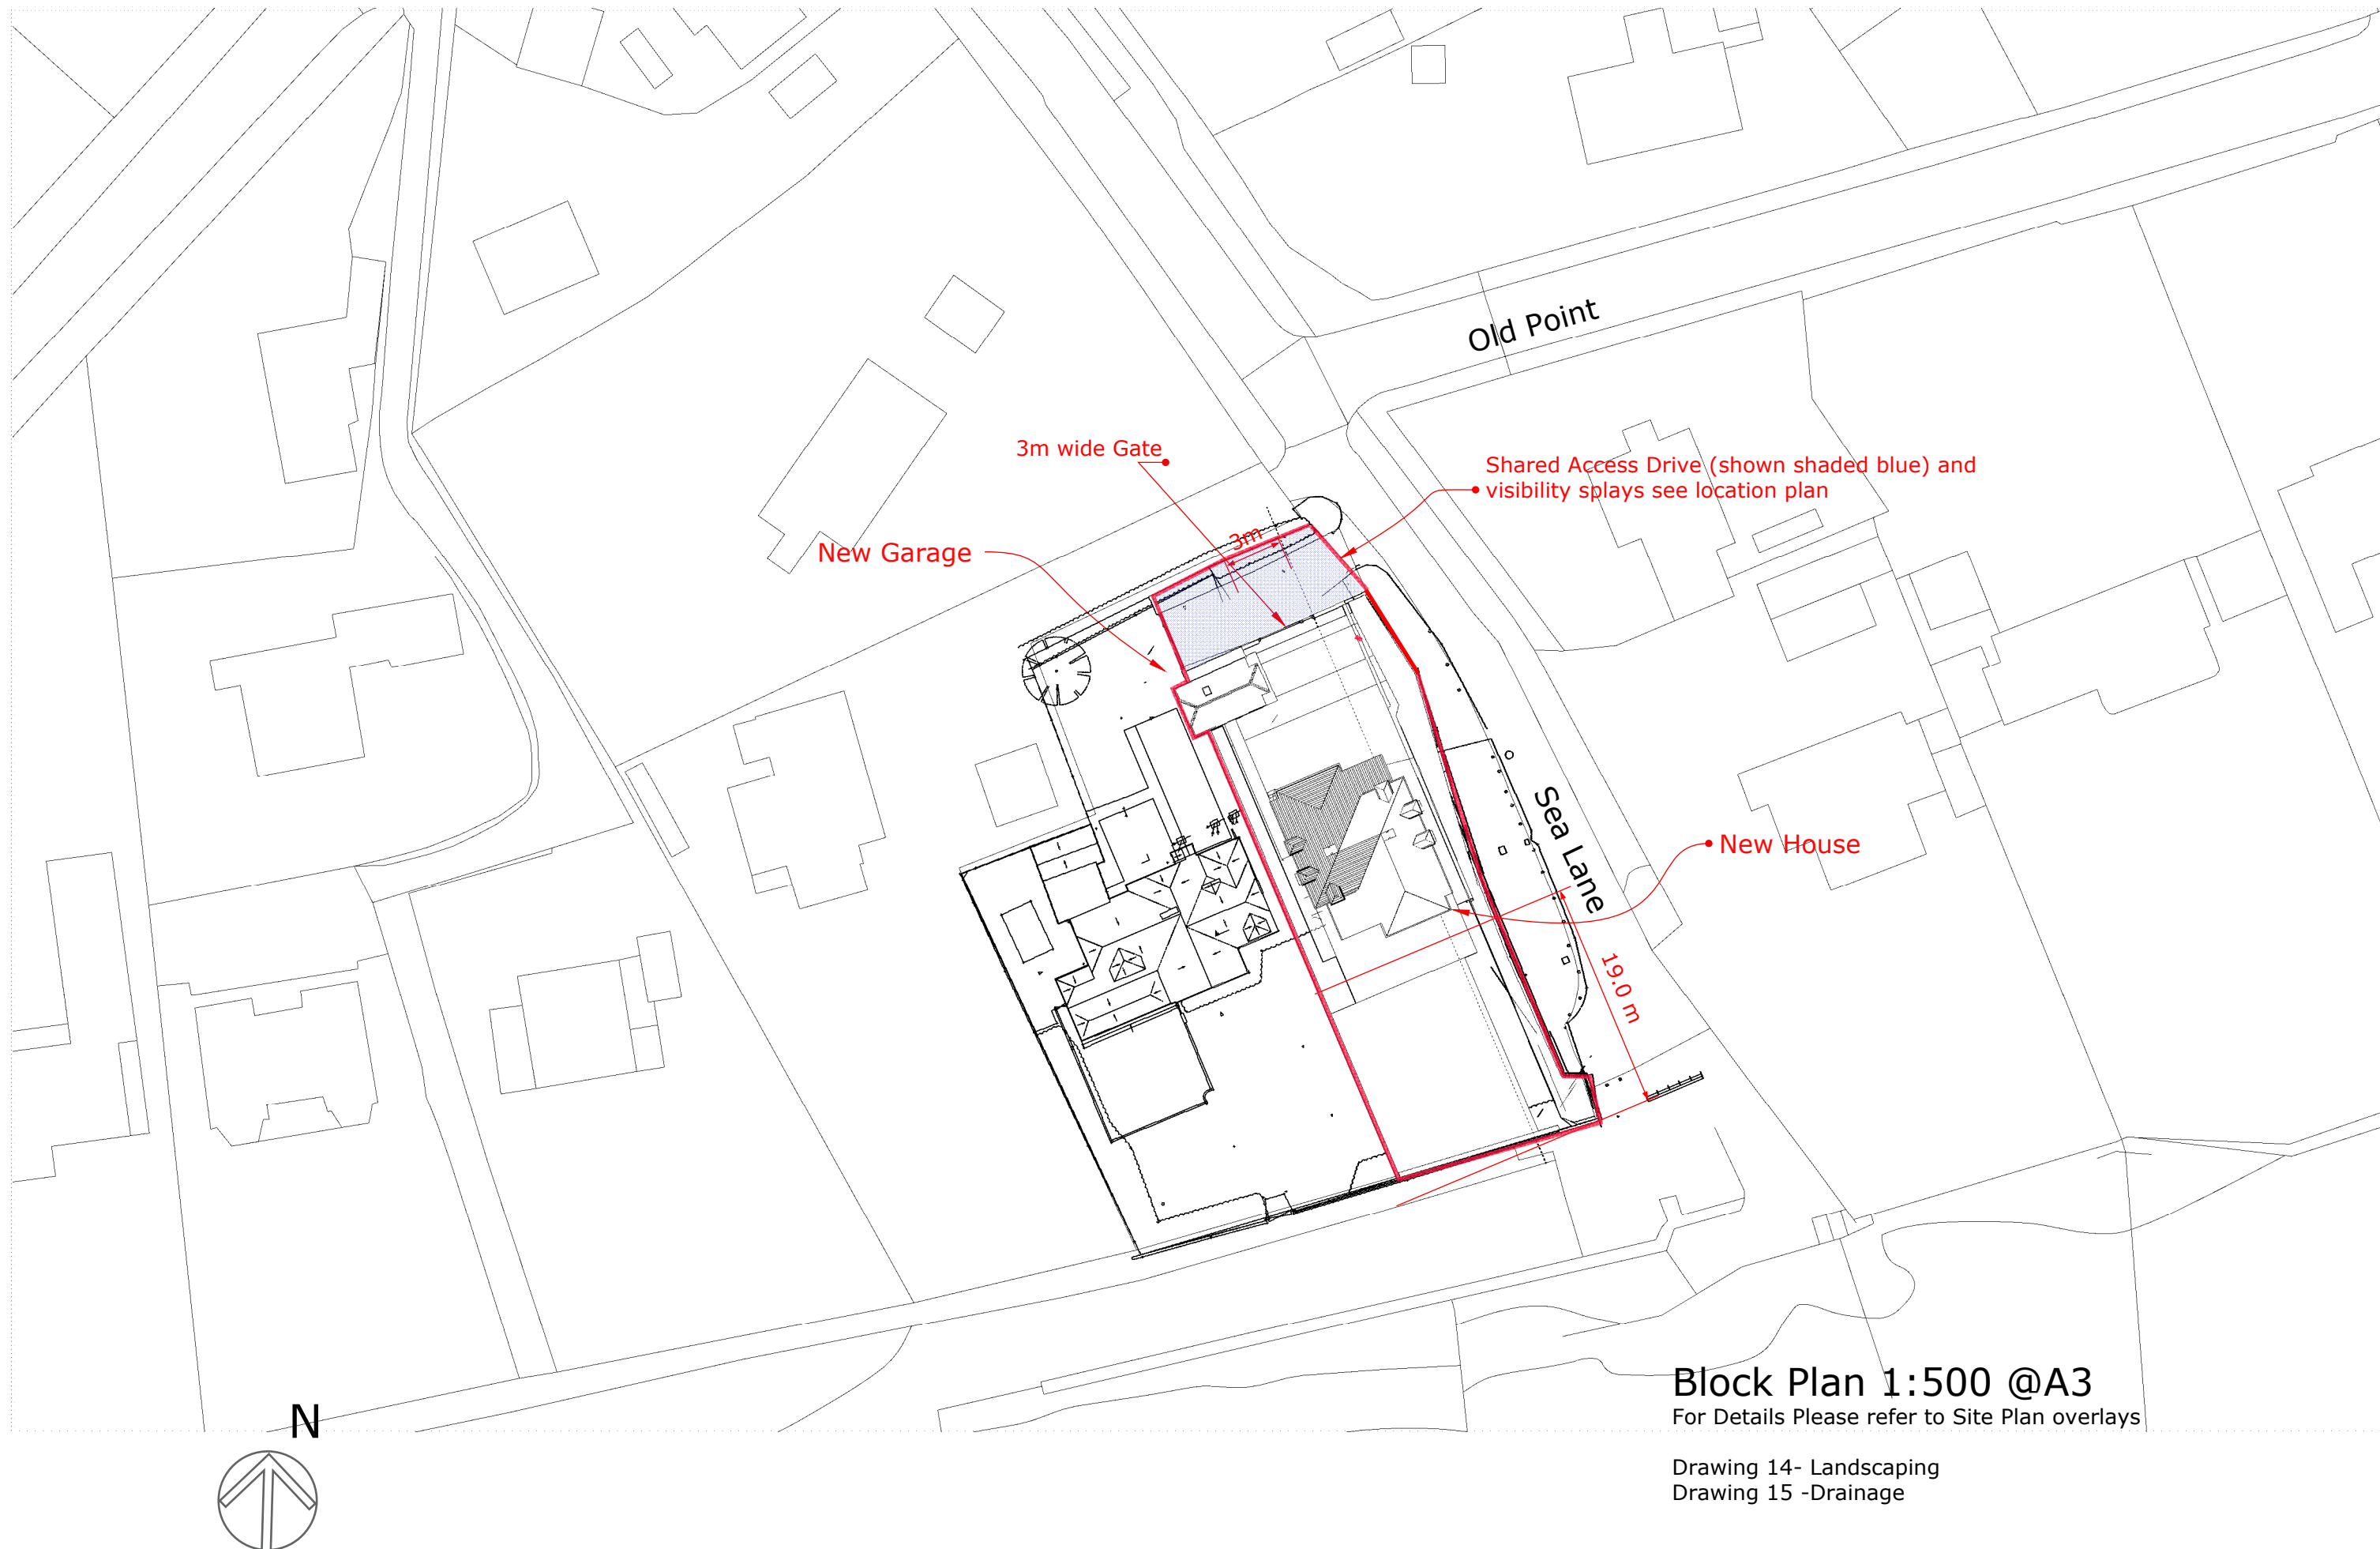

Planning Application: 46a Sea Lane Middleton On Sea West Sussex 29 March 2019