


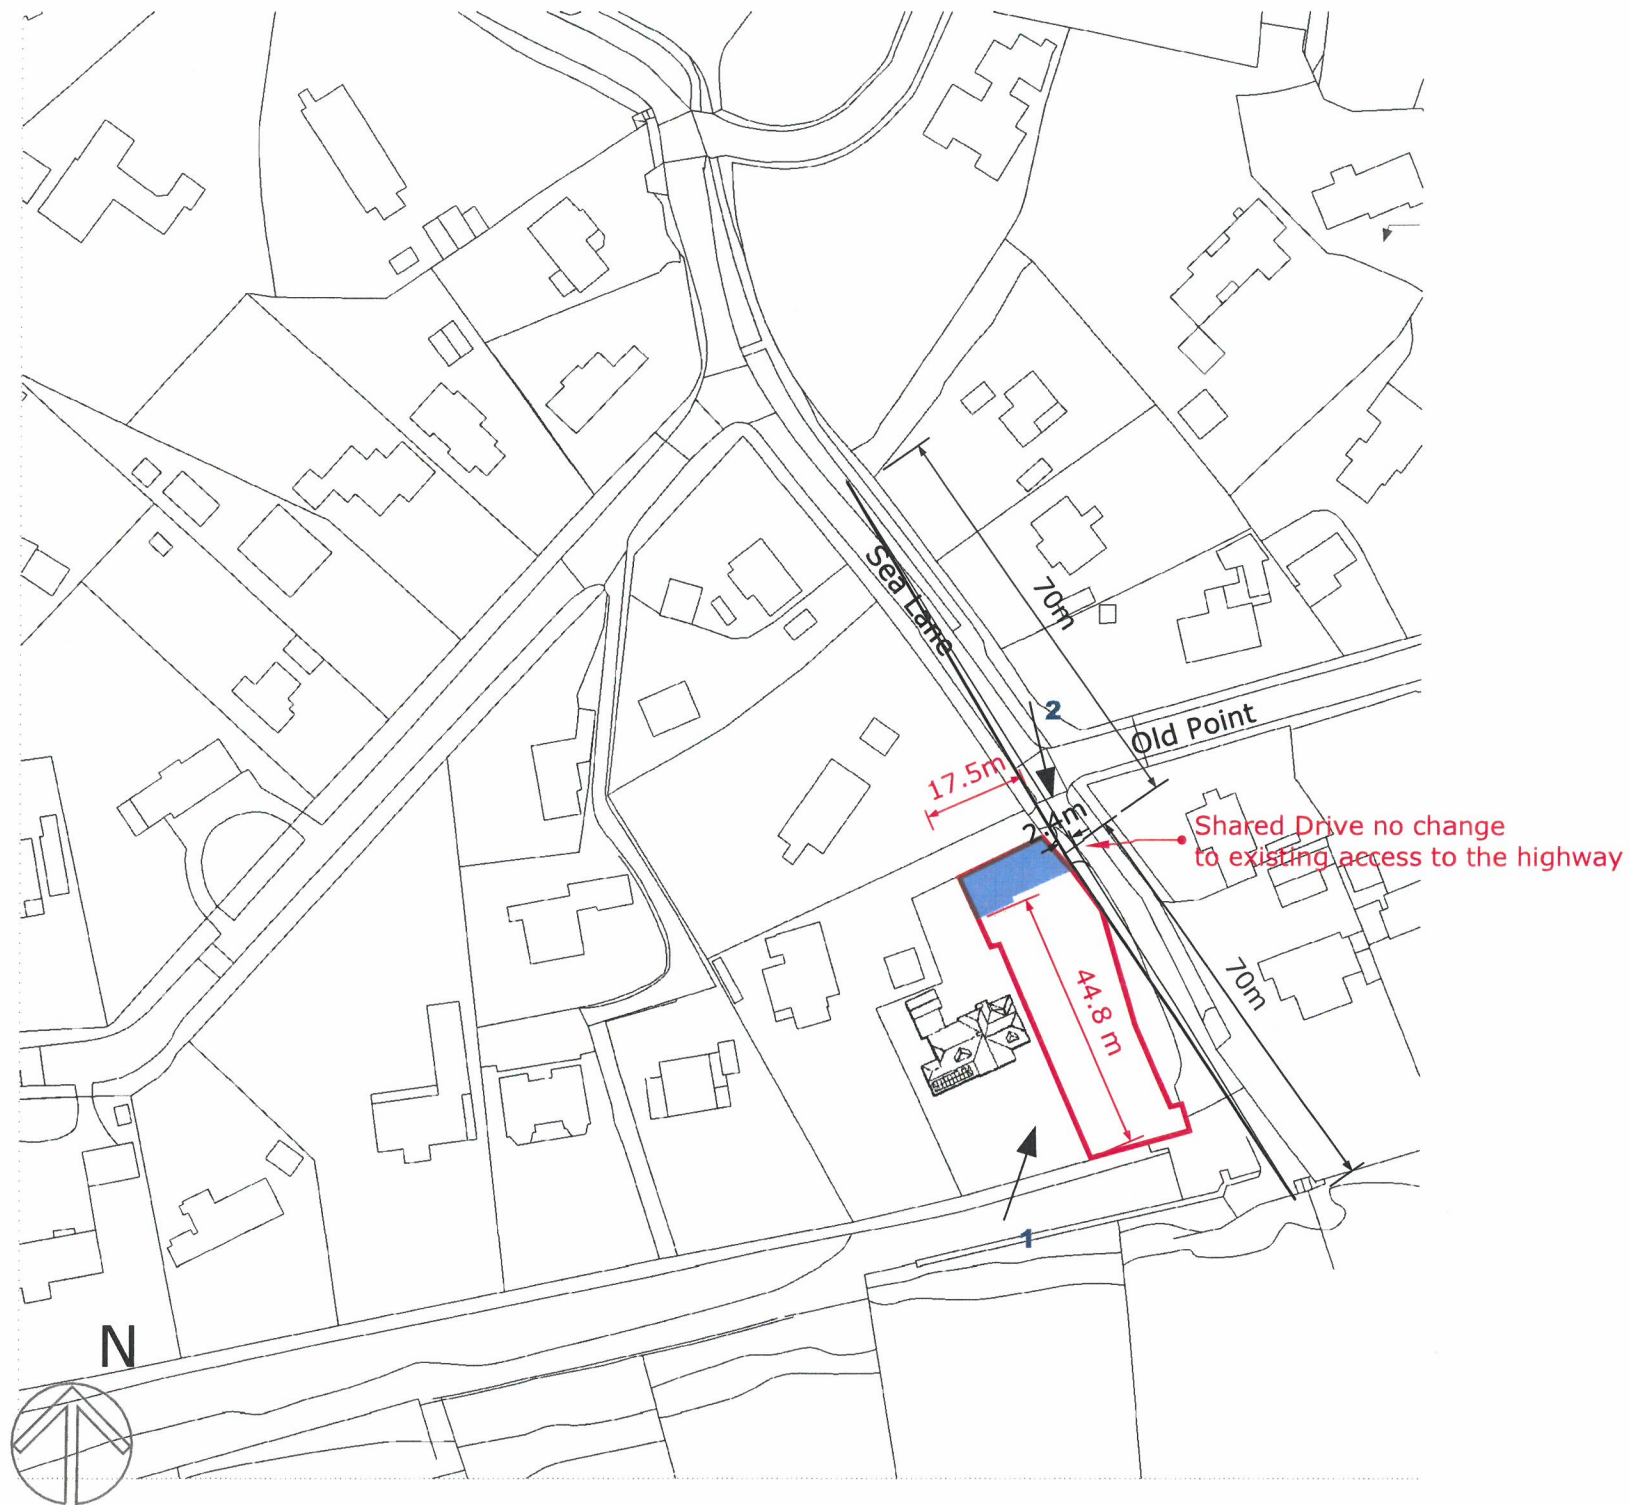

Site Location Proposed 1:1250 @A3



2



1

Site Photos

Planning Application: 46a Sea Lane Middleton On Sea West Sussex 29 March 2019