


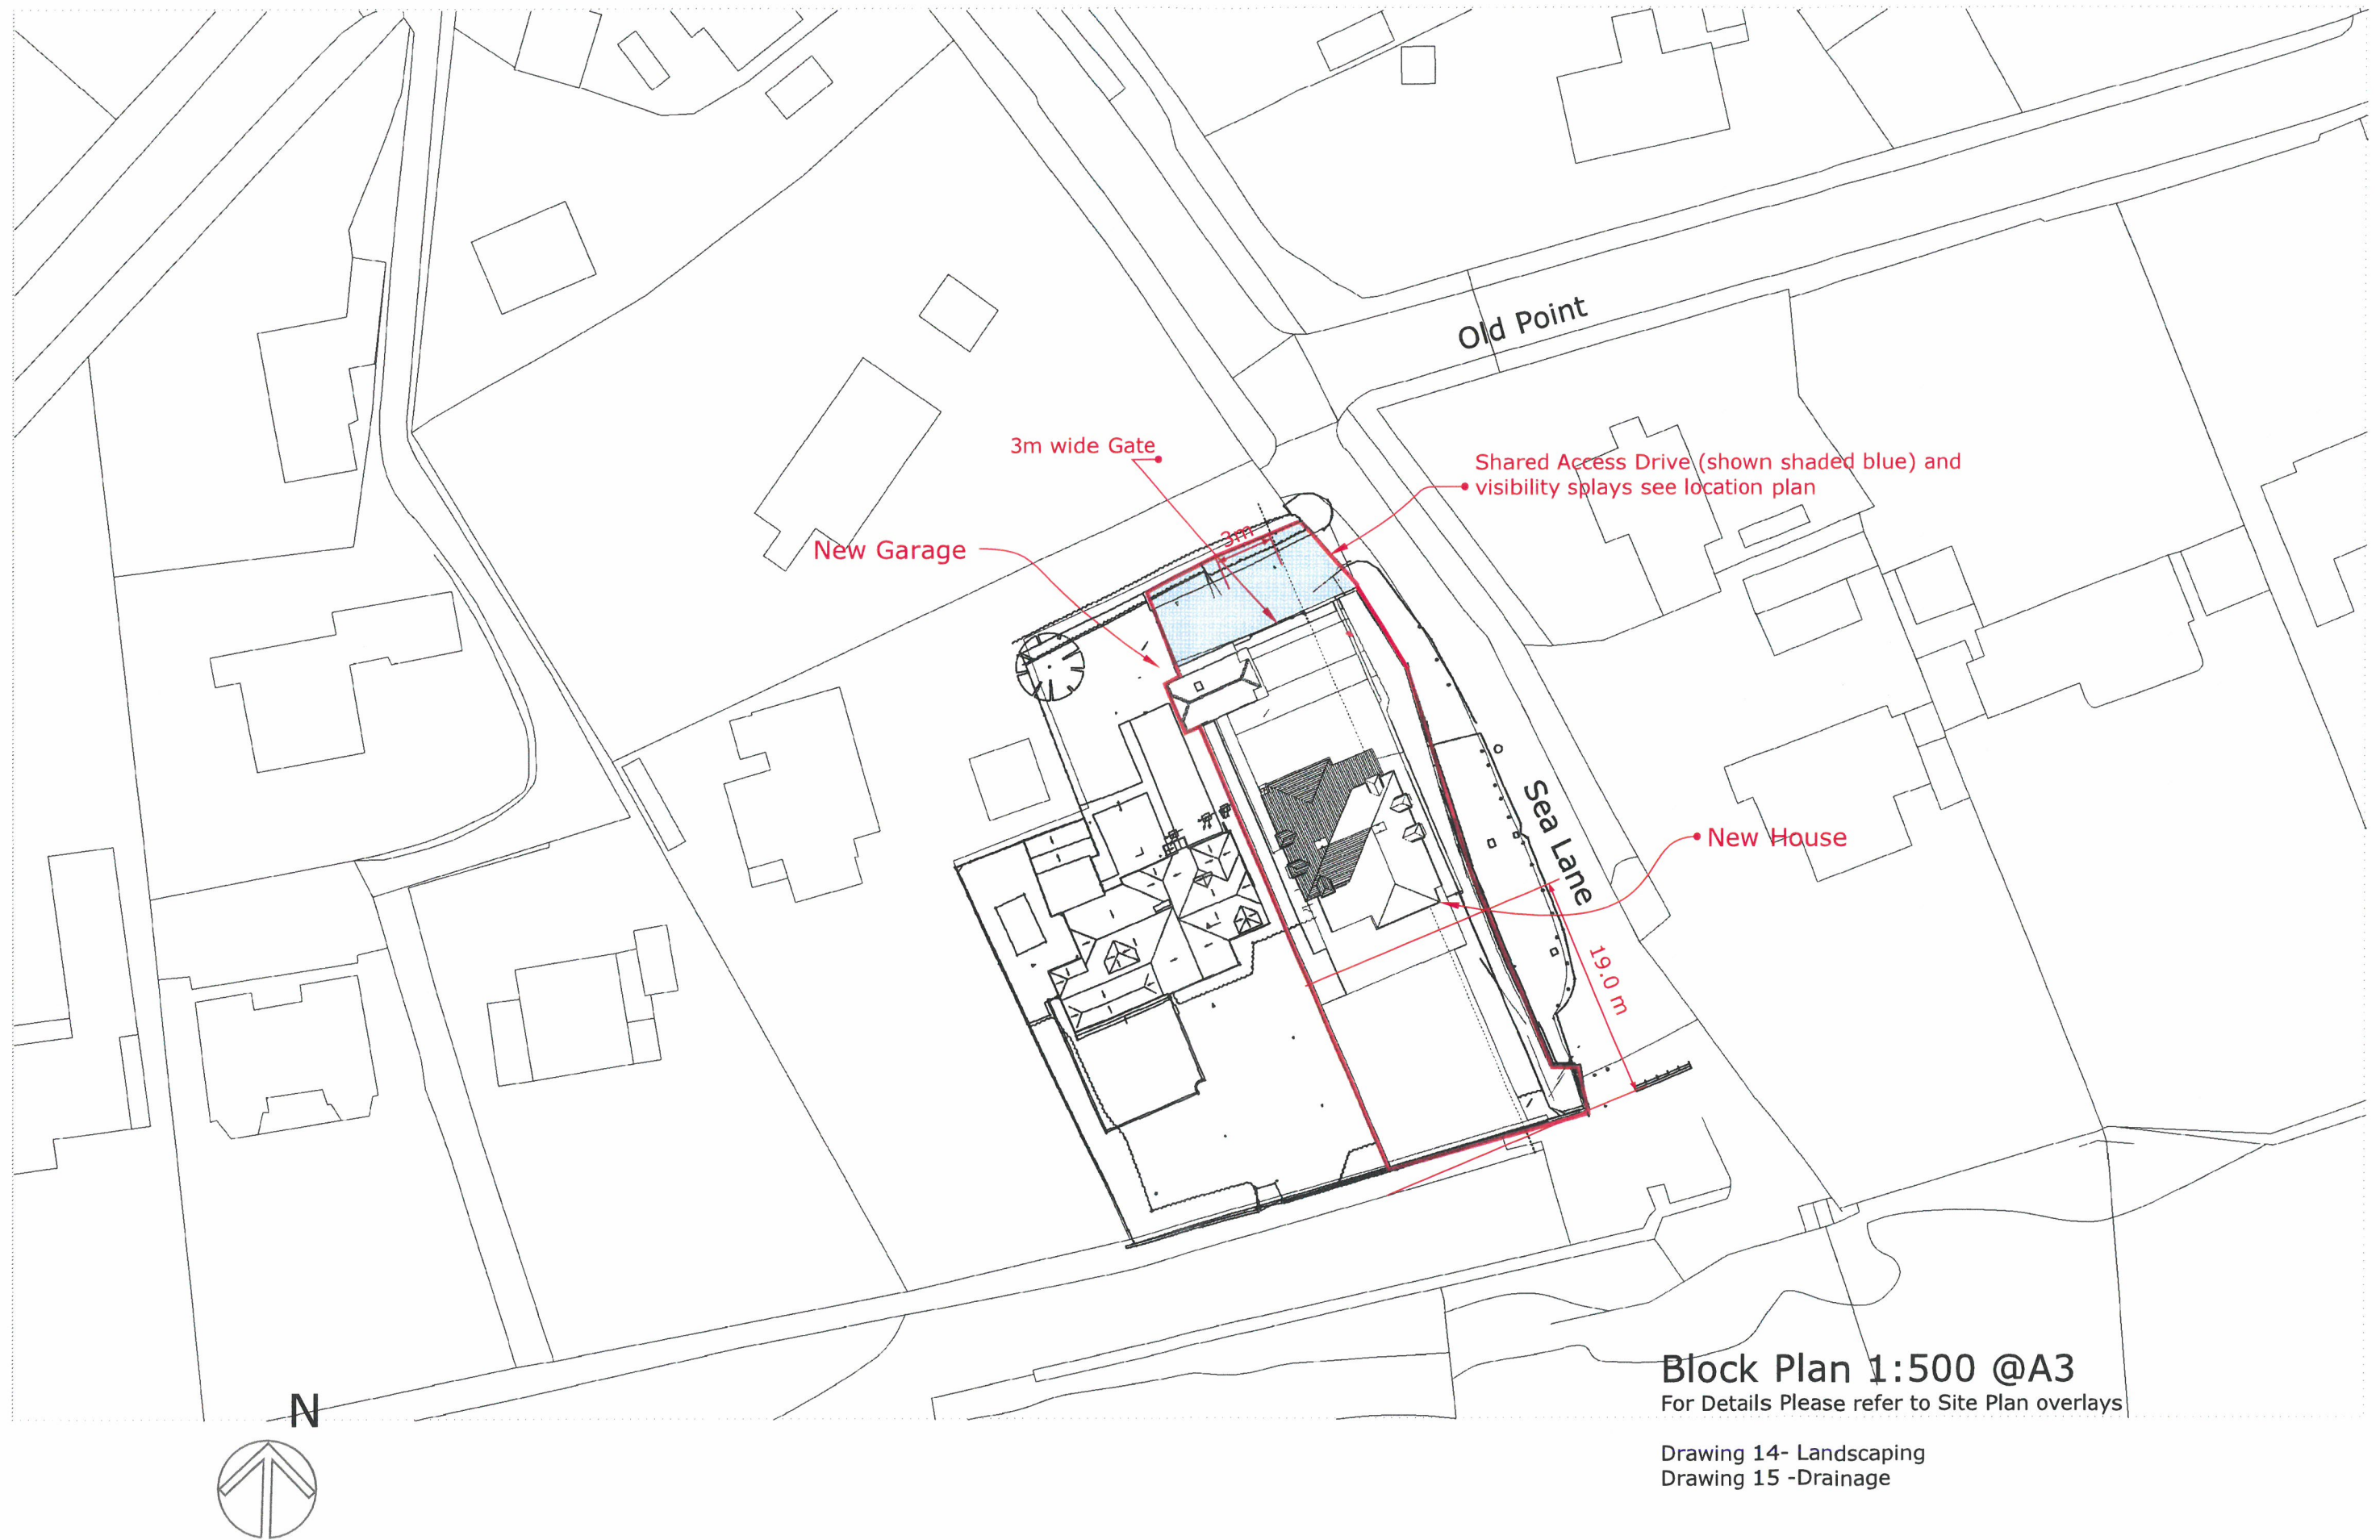

Planning Application: 46a Sea Lane Middleton On Sea West Sussex 29 March 2019

TERRELL ARCHITECTURE: ARTHURS MISSION, SNOWFIELDS, LONDON SE1 5SU CONTACT: JAMES BURLAND Mob: 07968162128 Email: j.burland@terrellgroup.net