



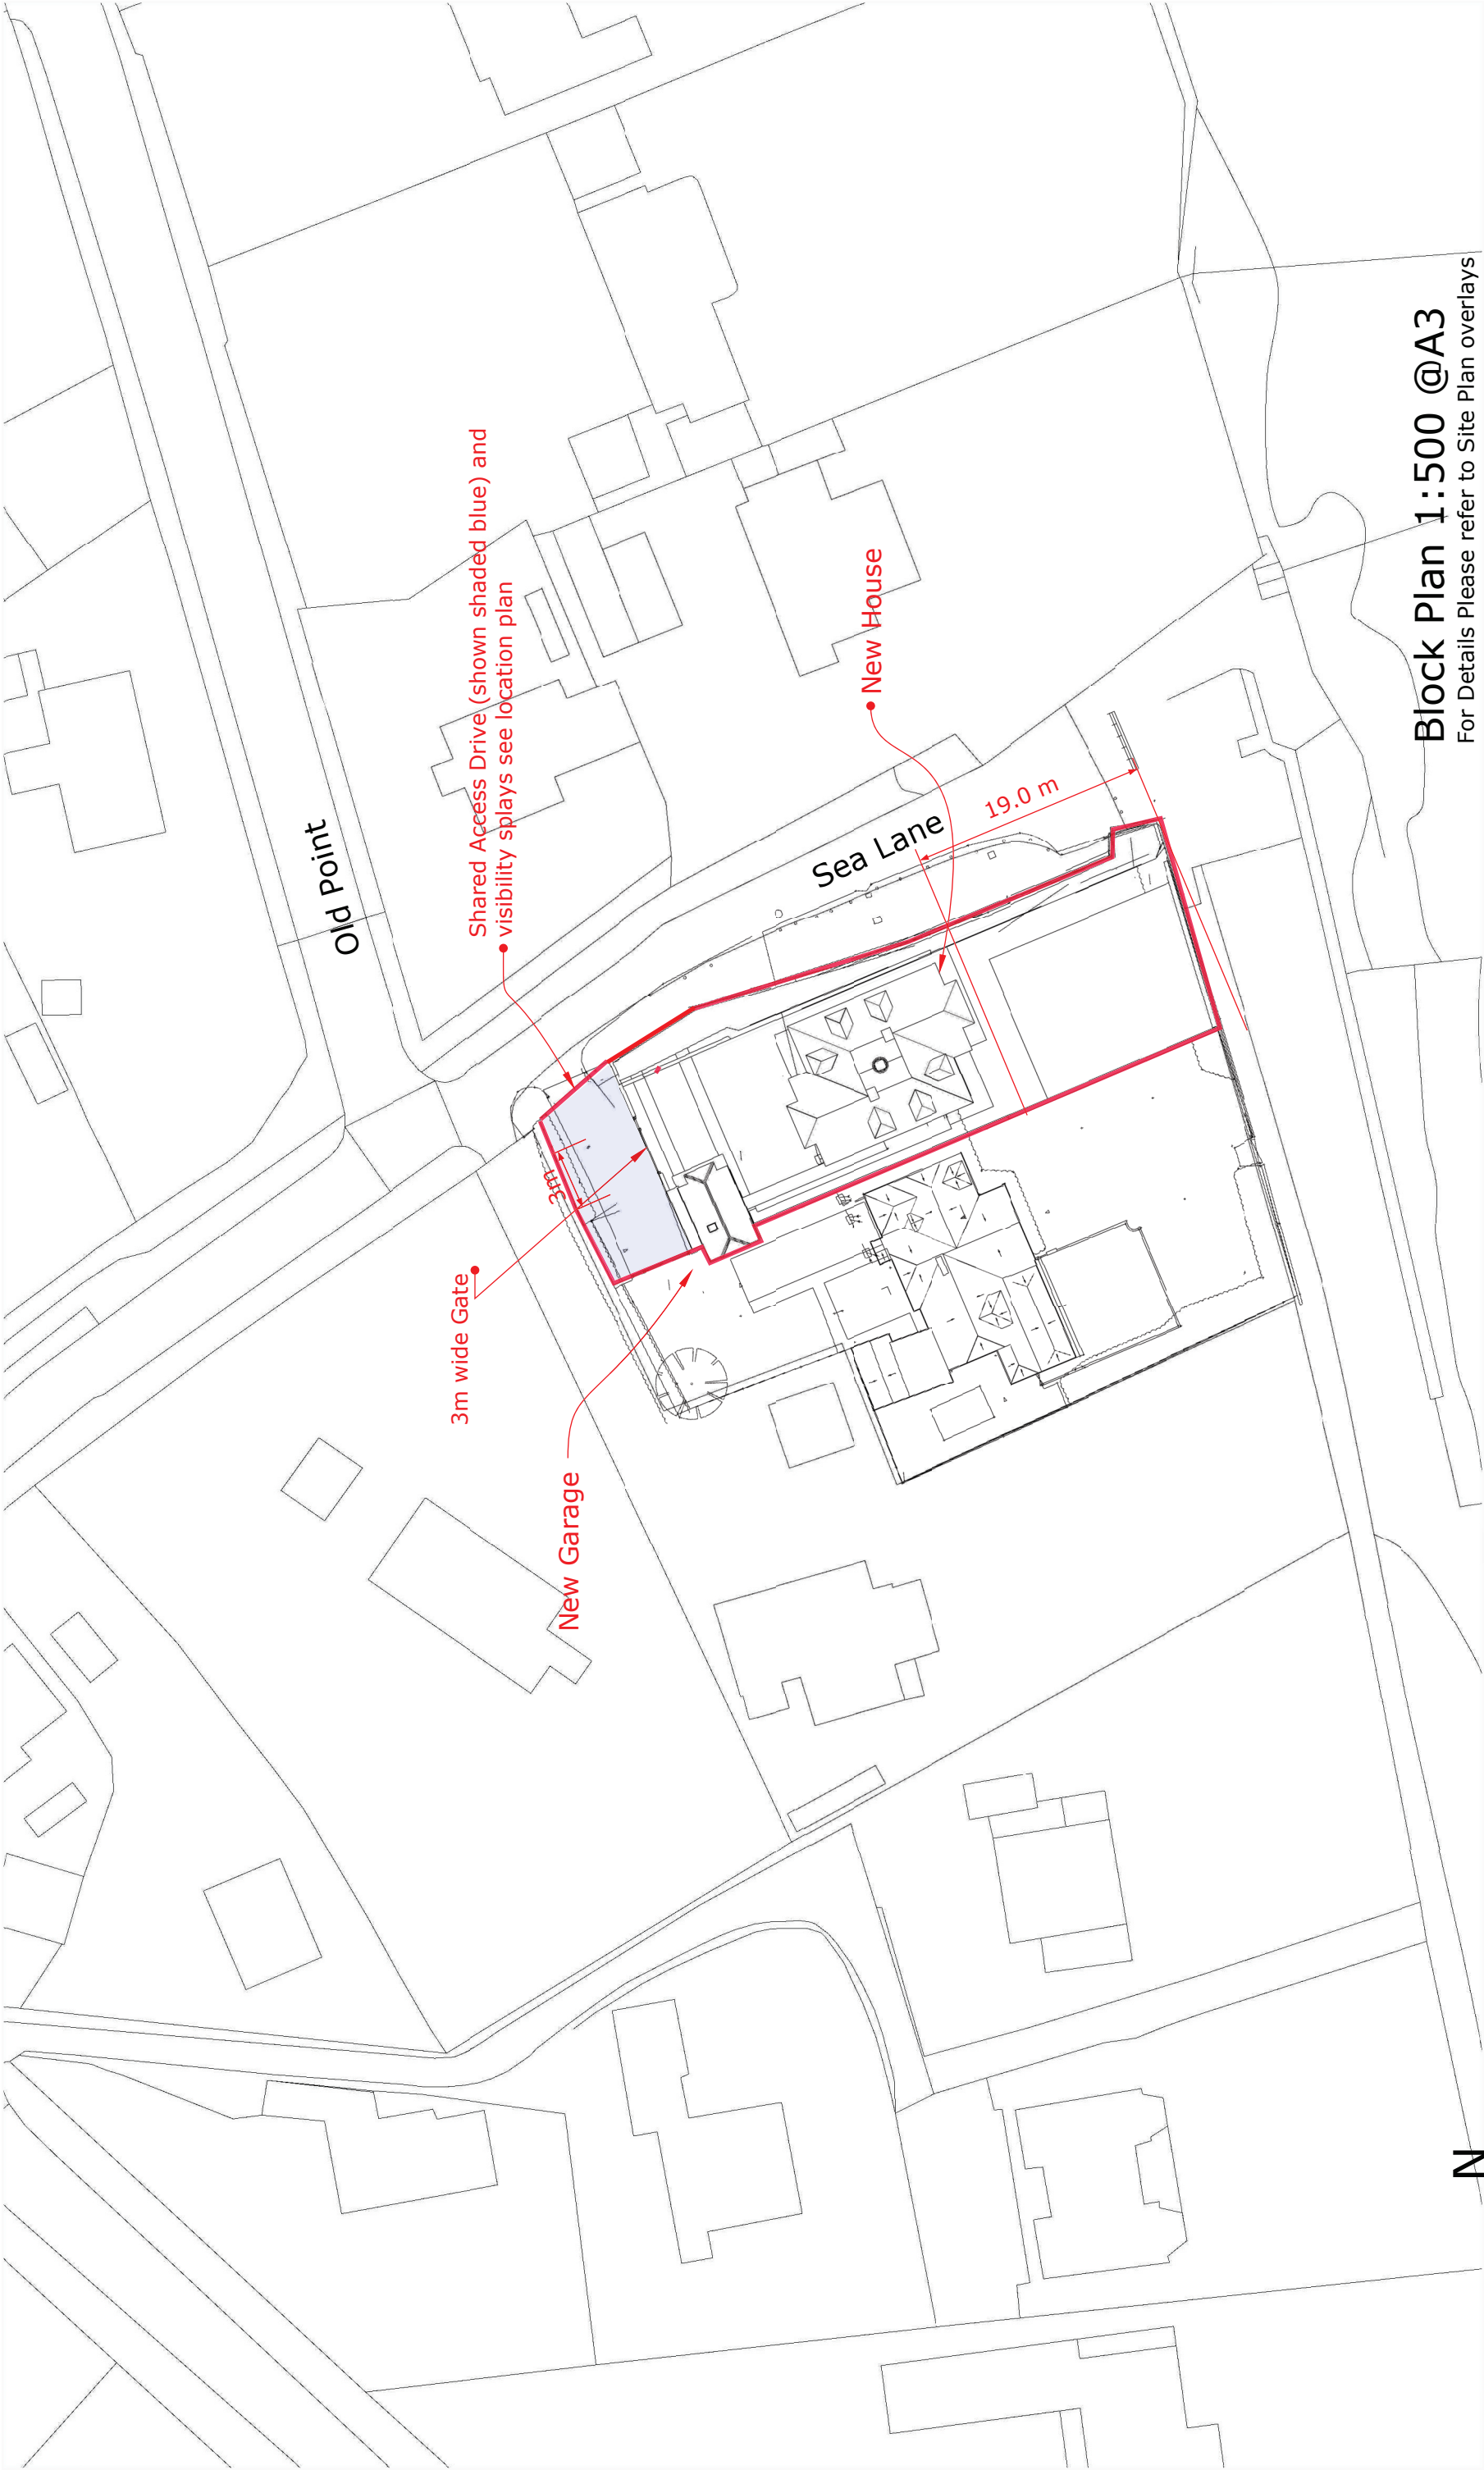

N

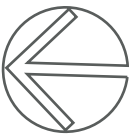

Block Plan 1:500 @A3

For Details Please refer to Site Plan overlays

Drawing 14- Landscaping
Drawing 15 -Drainage