


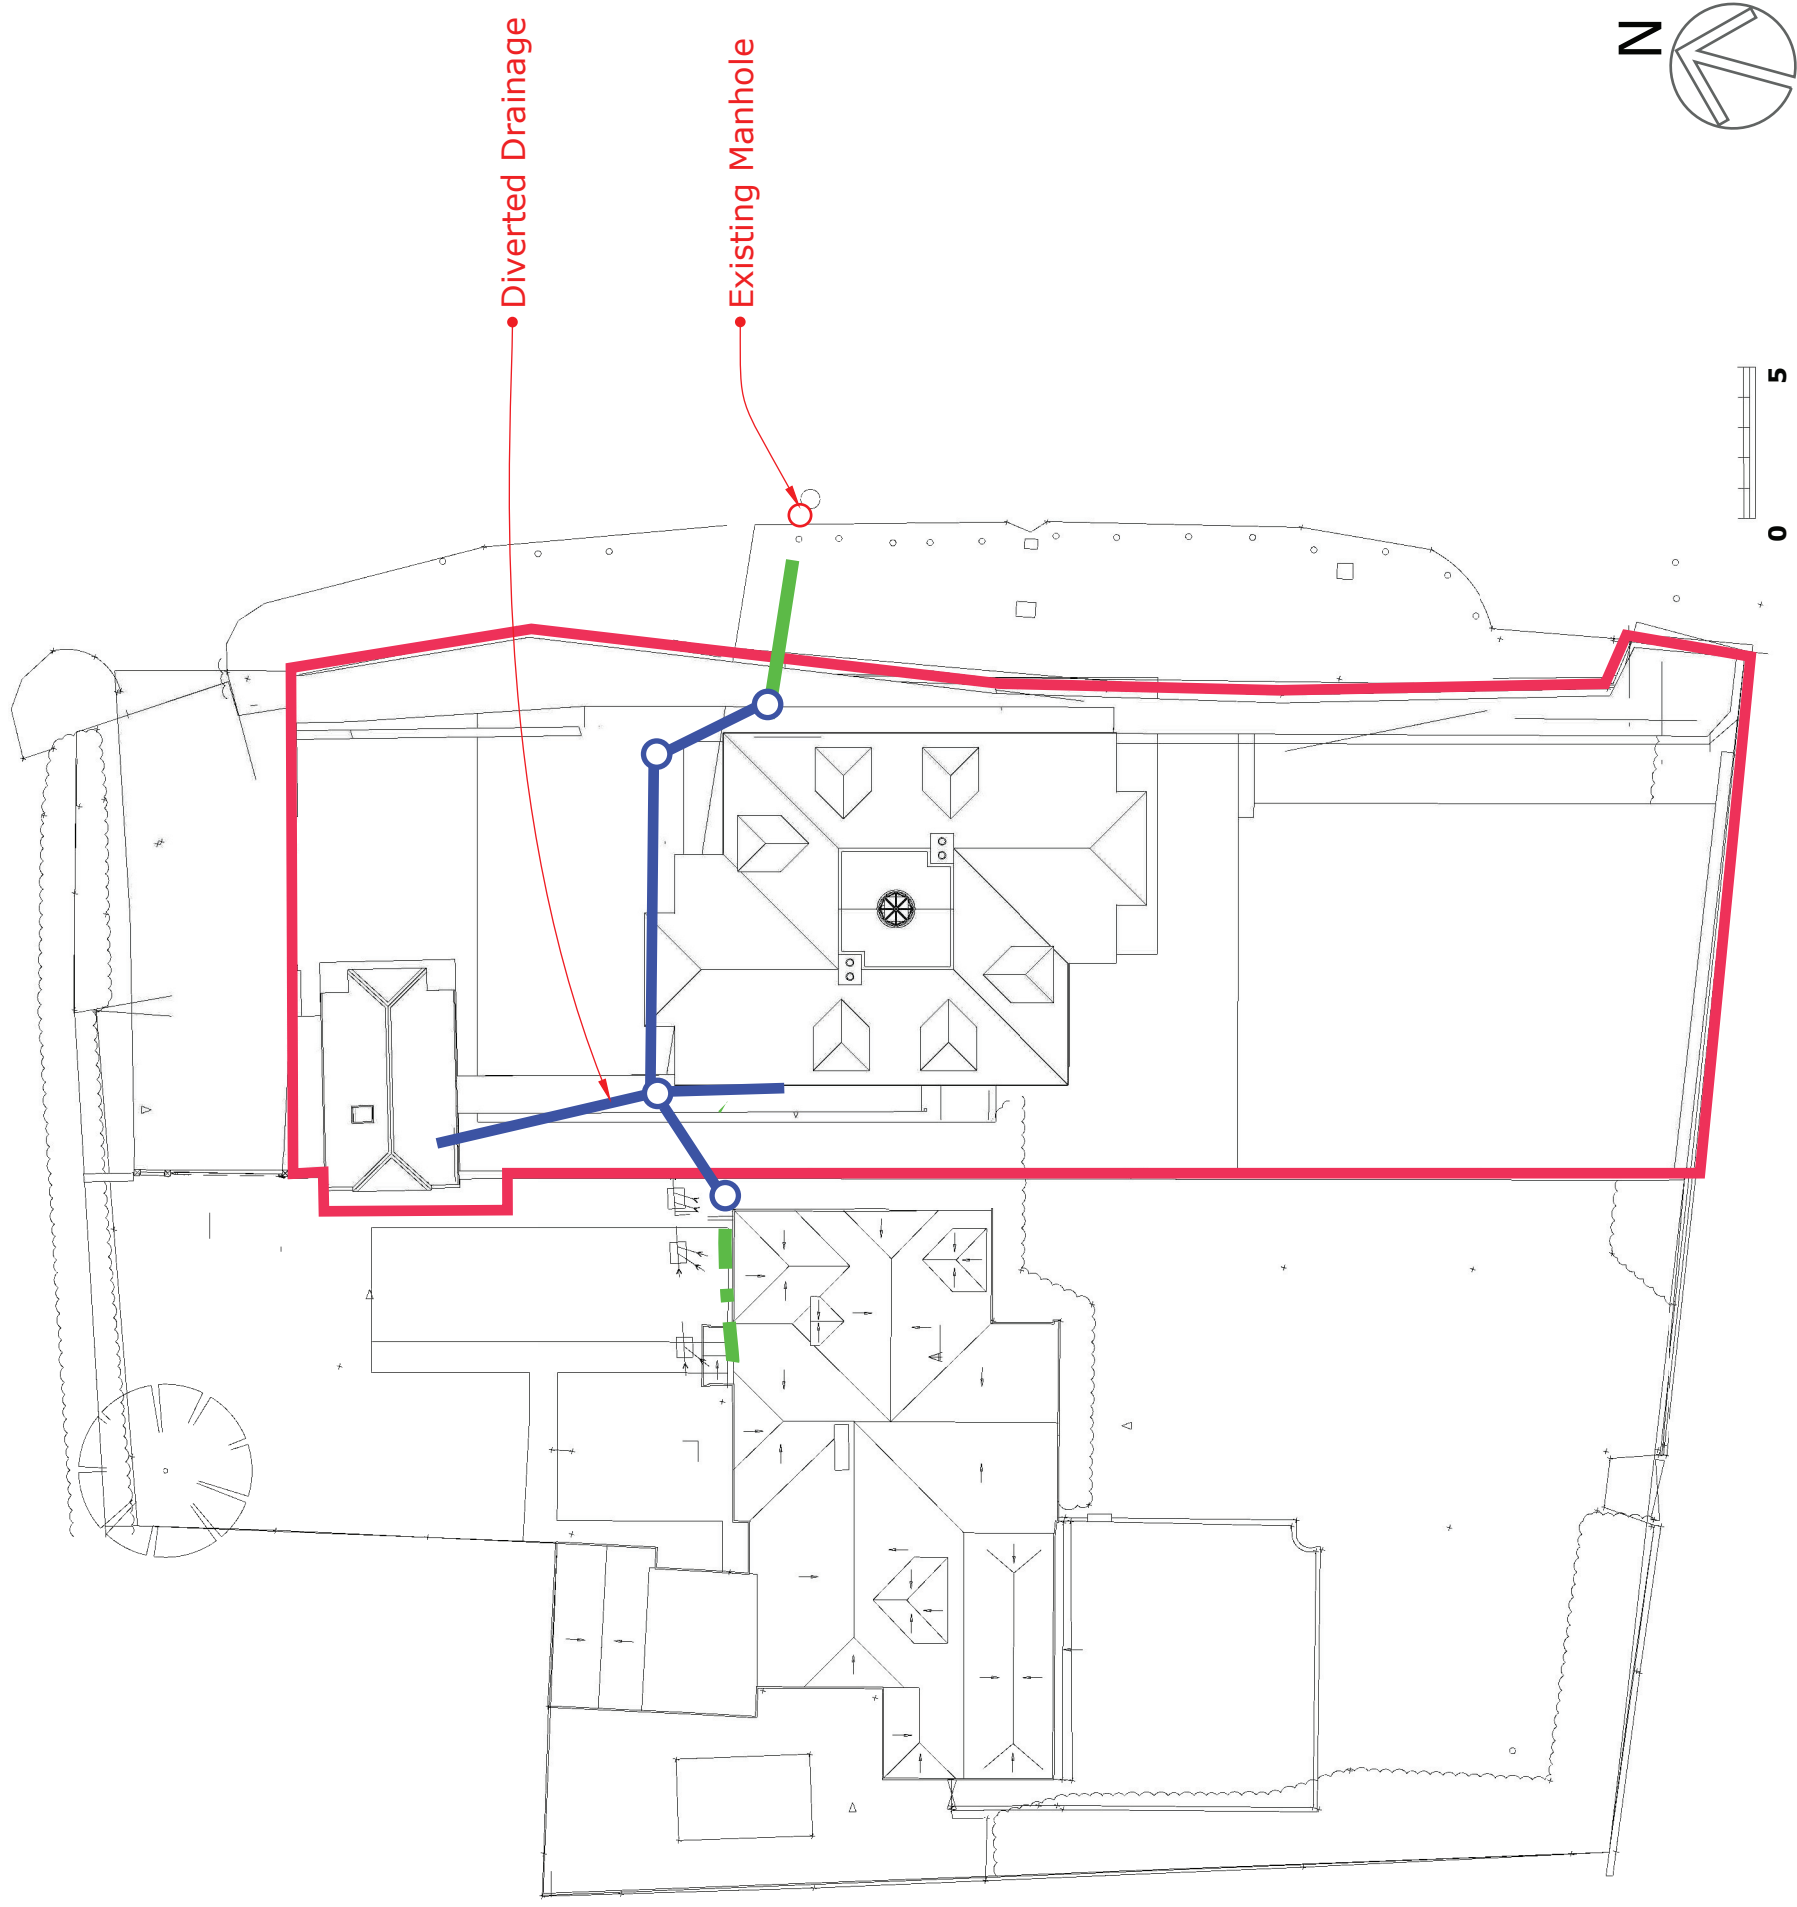

Drainage diversions 1:250 @a3 (Indicative)