


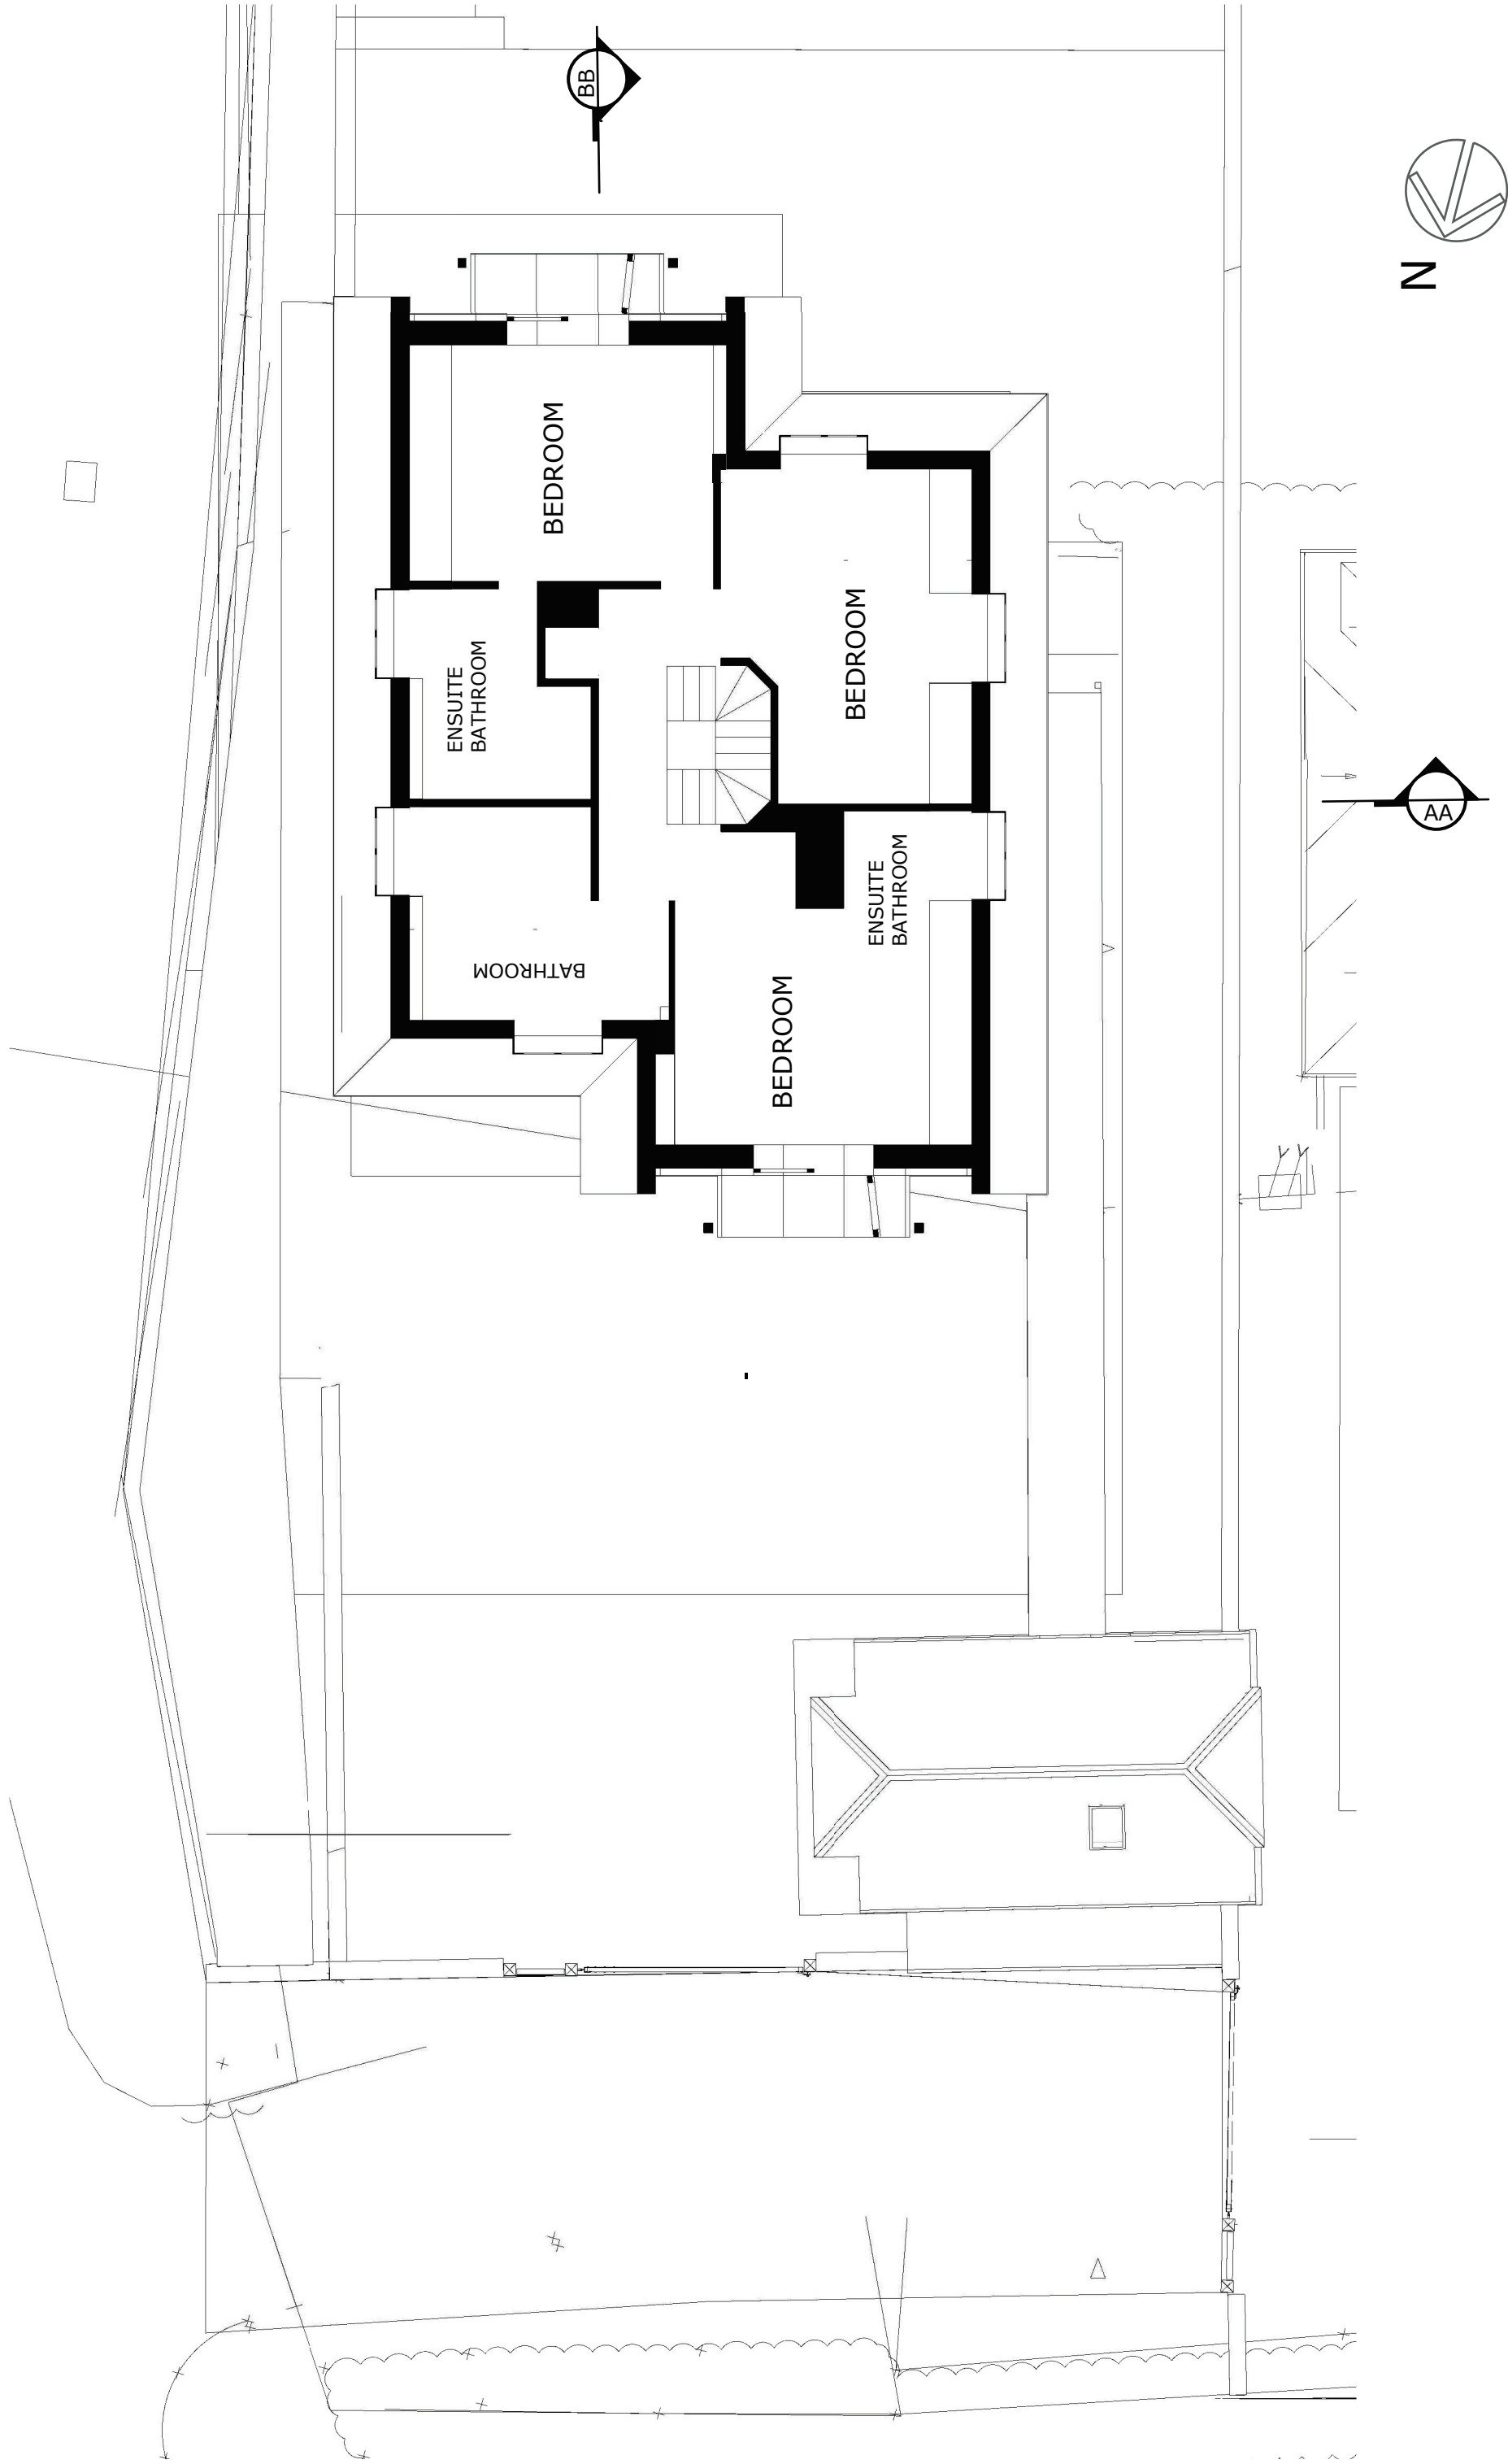

First Floor 1:100 @A3