


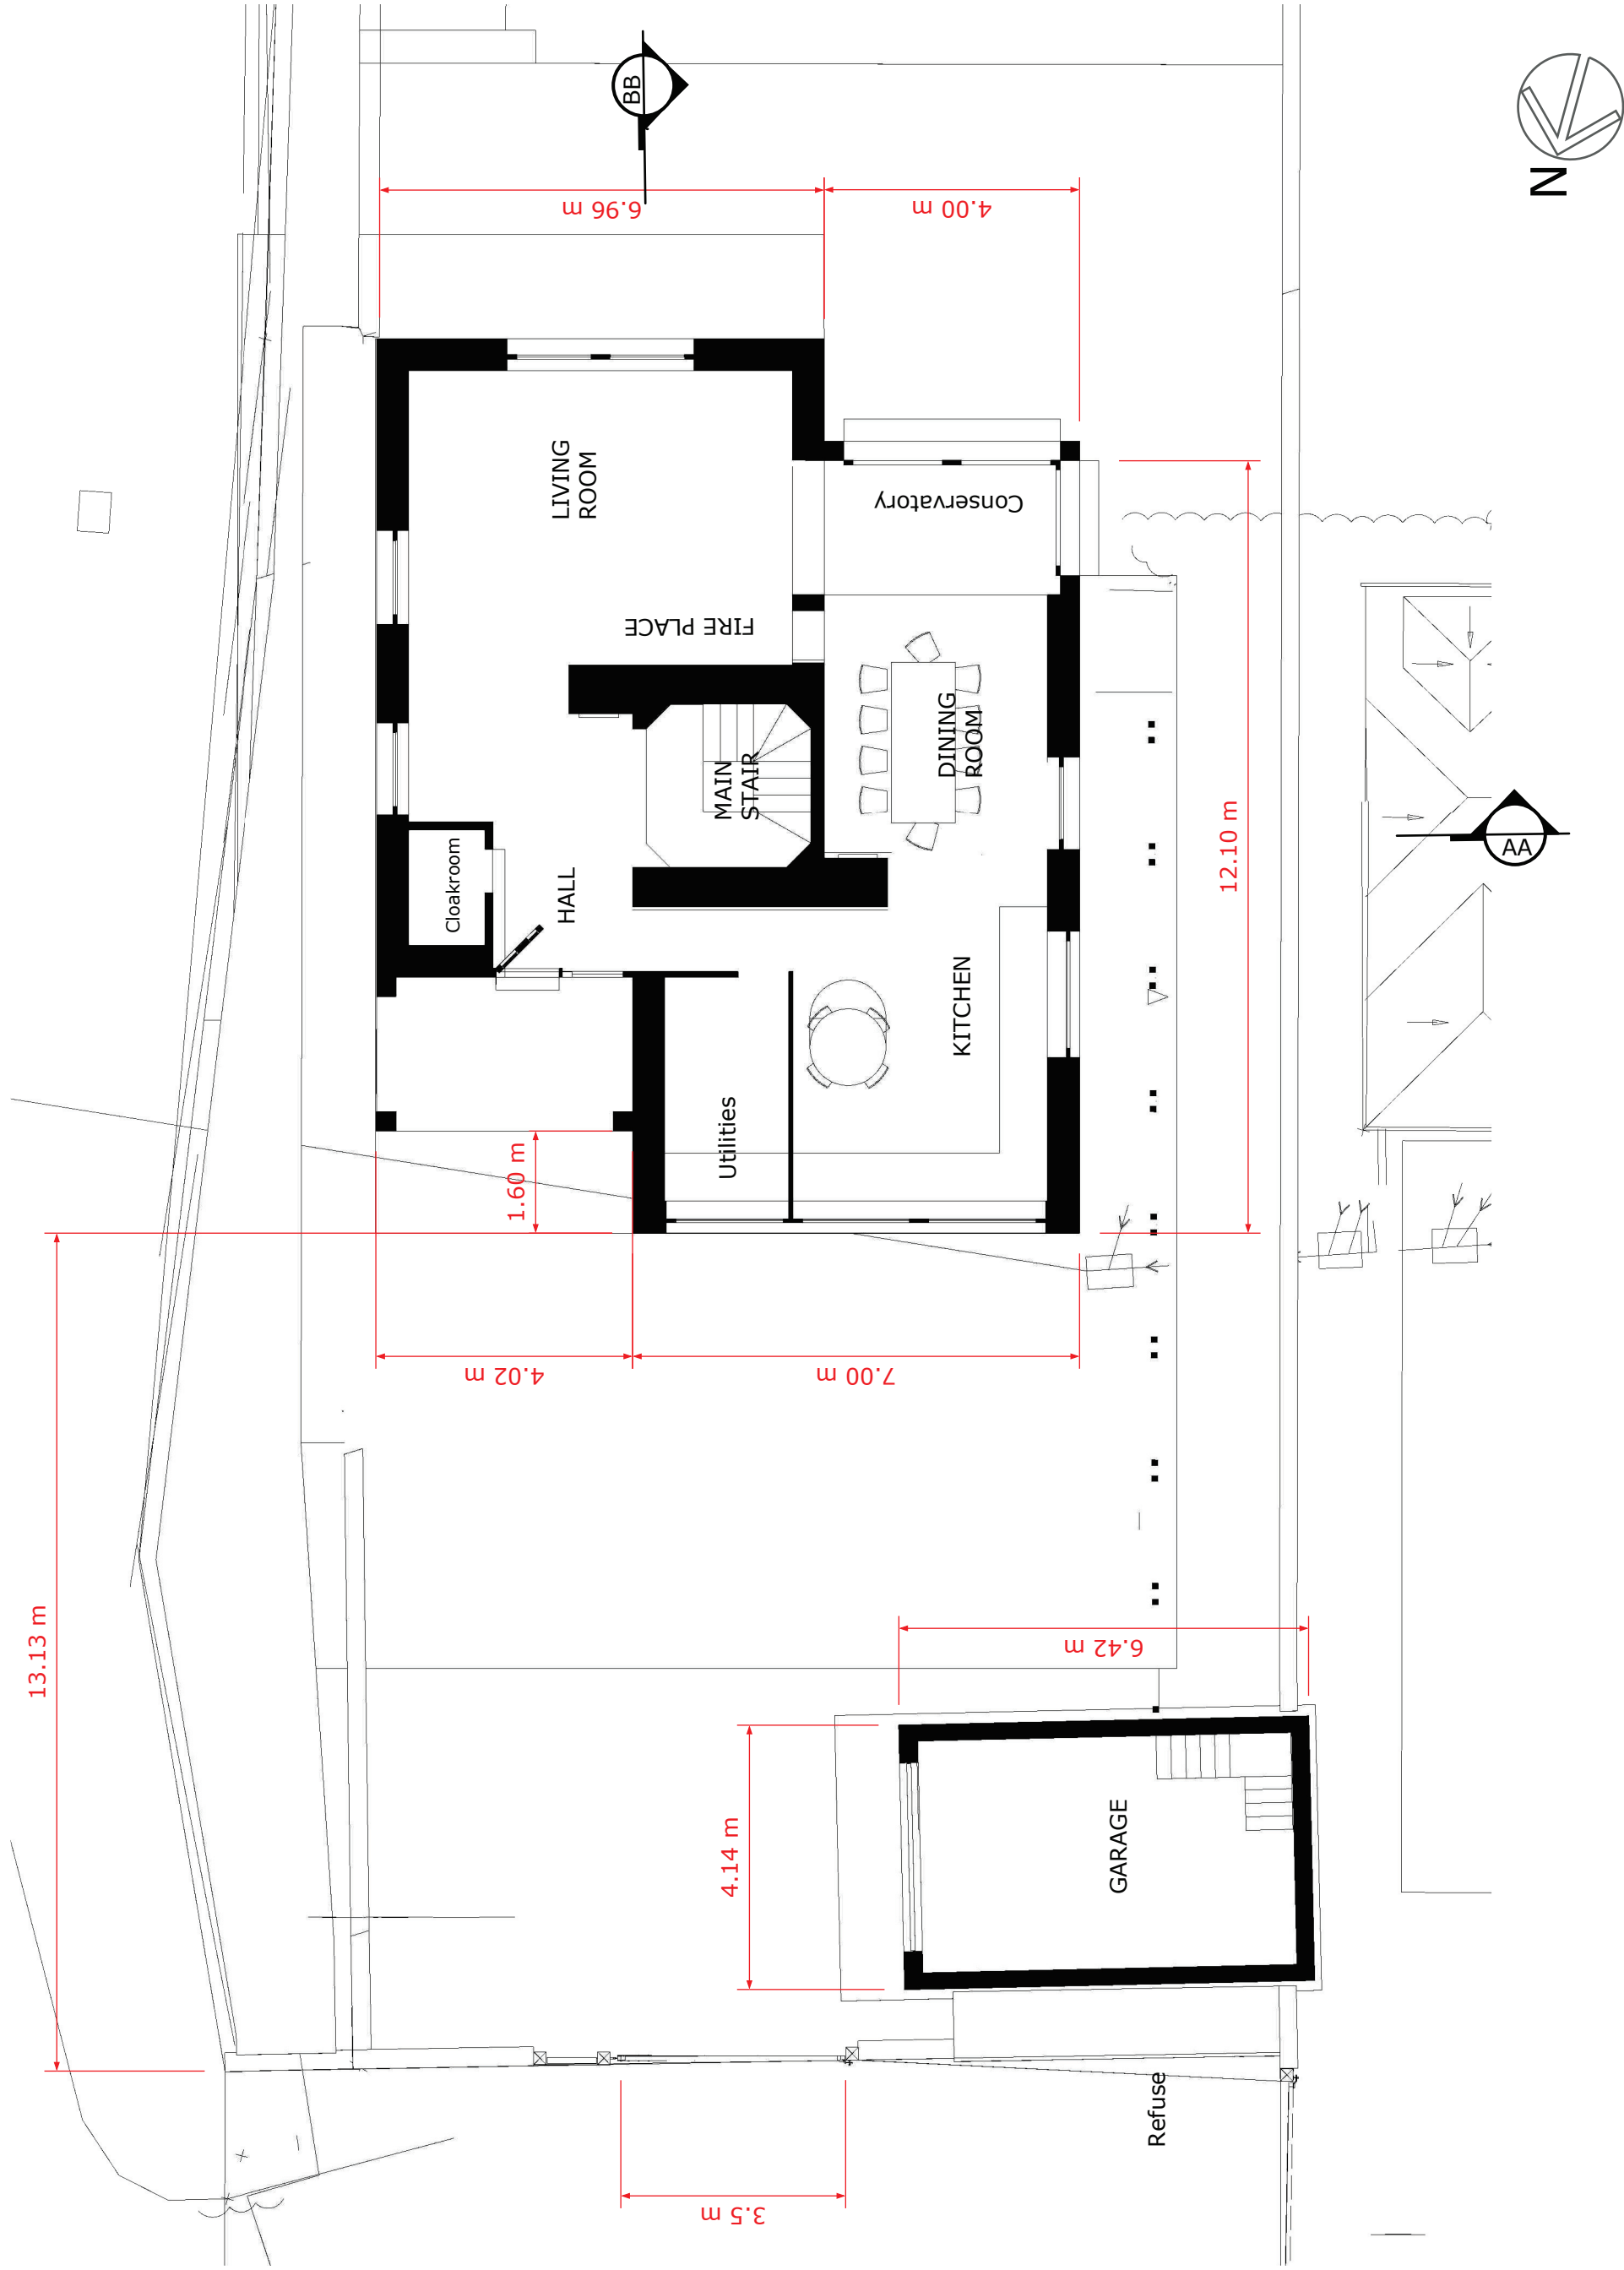

Ground Floor 1:100 @A3