


Marterials


Weathered timber above first floor level

Stone external walls up to first floor

Clay roof tiles

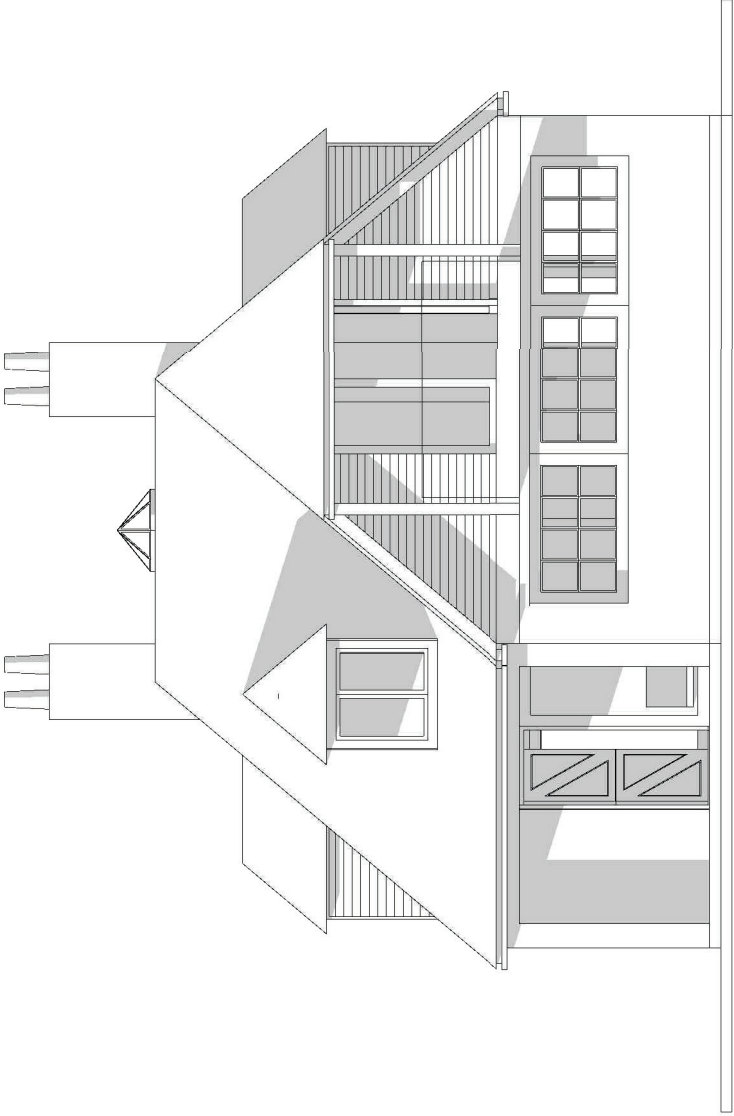

**Elevation Materials
North**

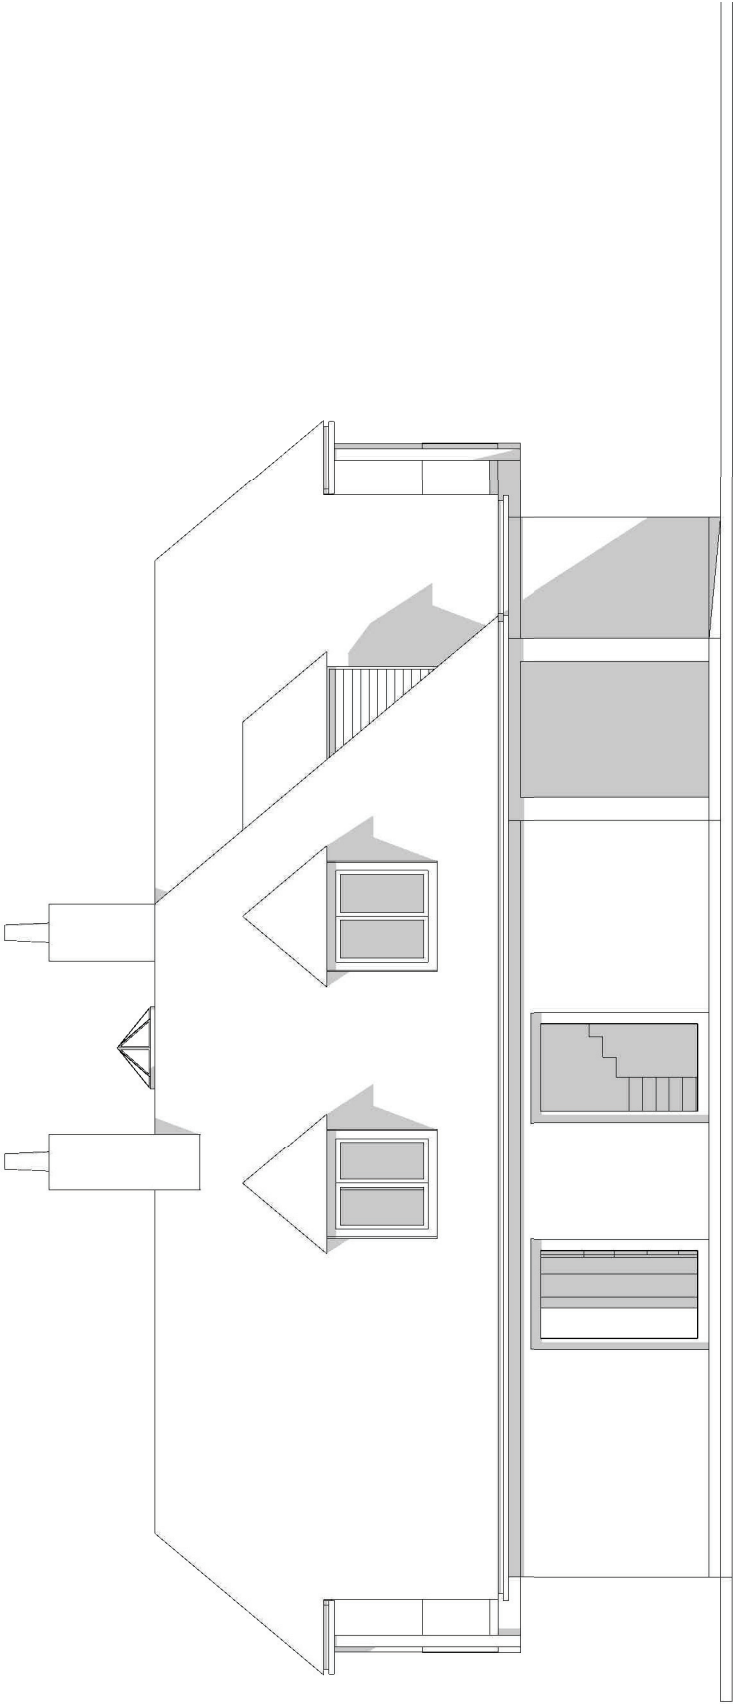

**Elevation Materials
East**