


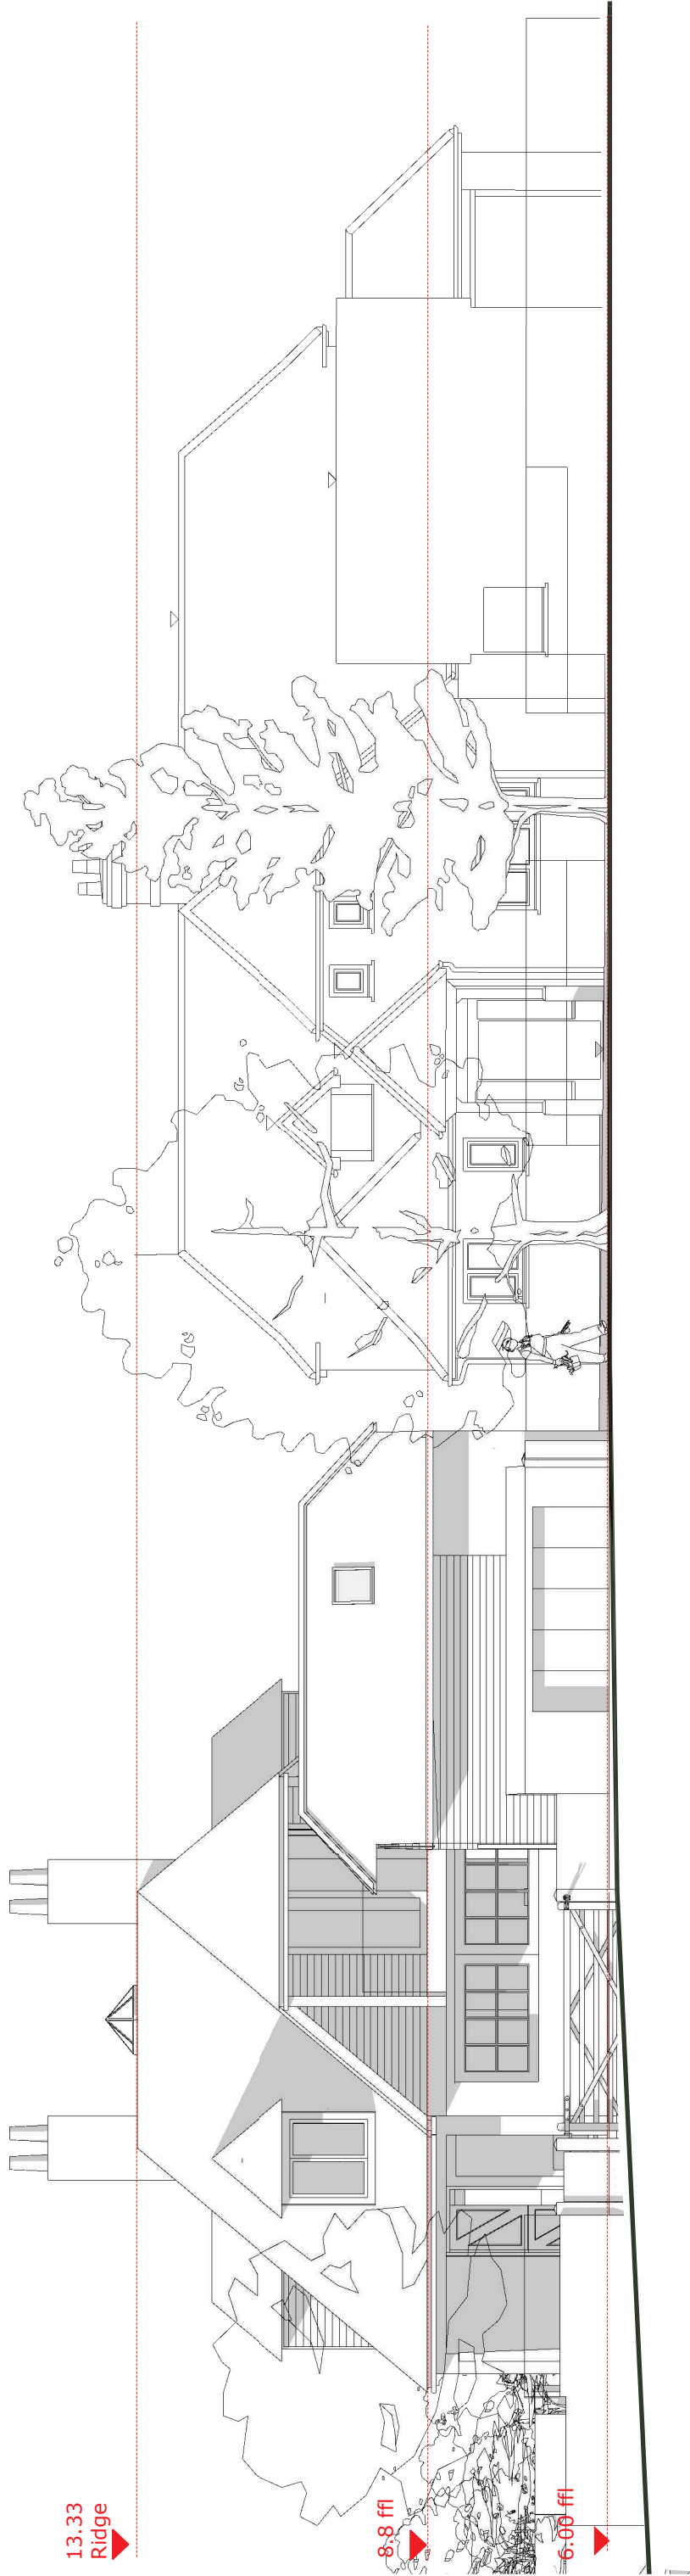

North Elevation 1:100 @A3