


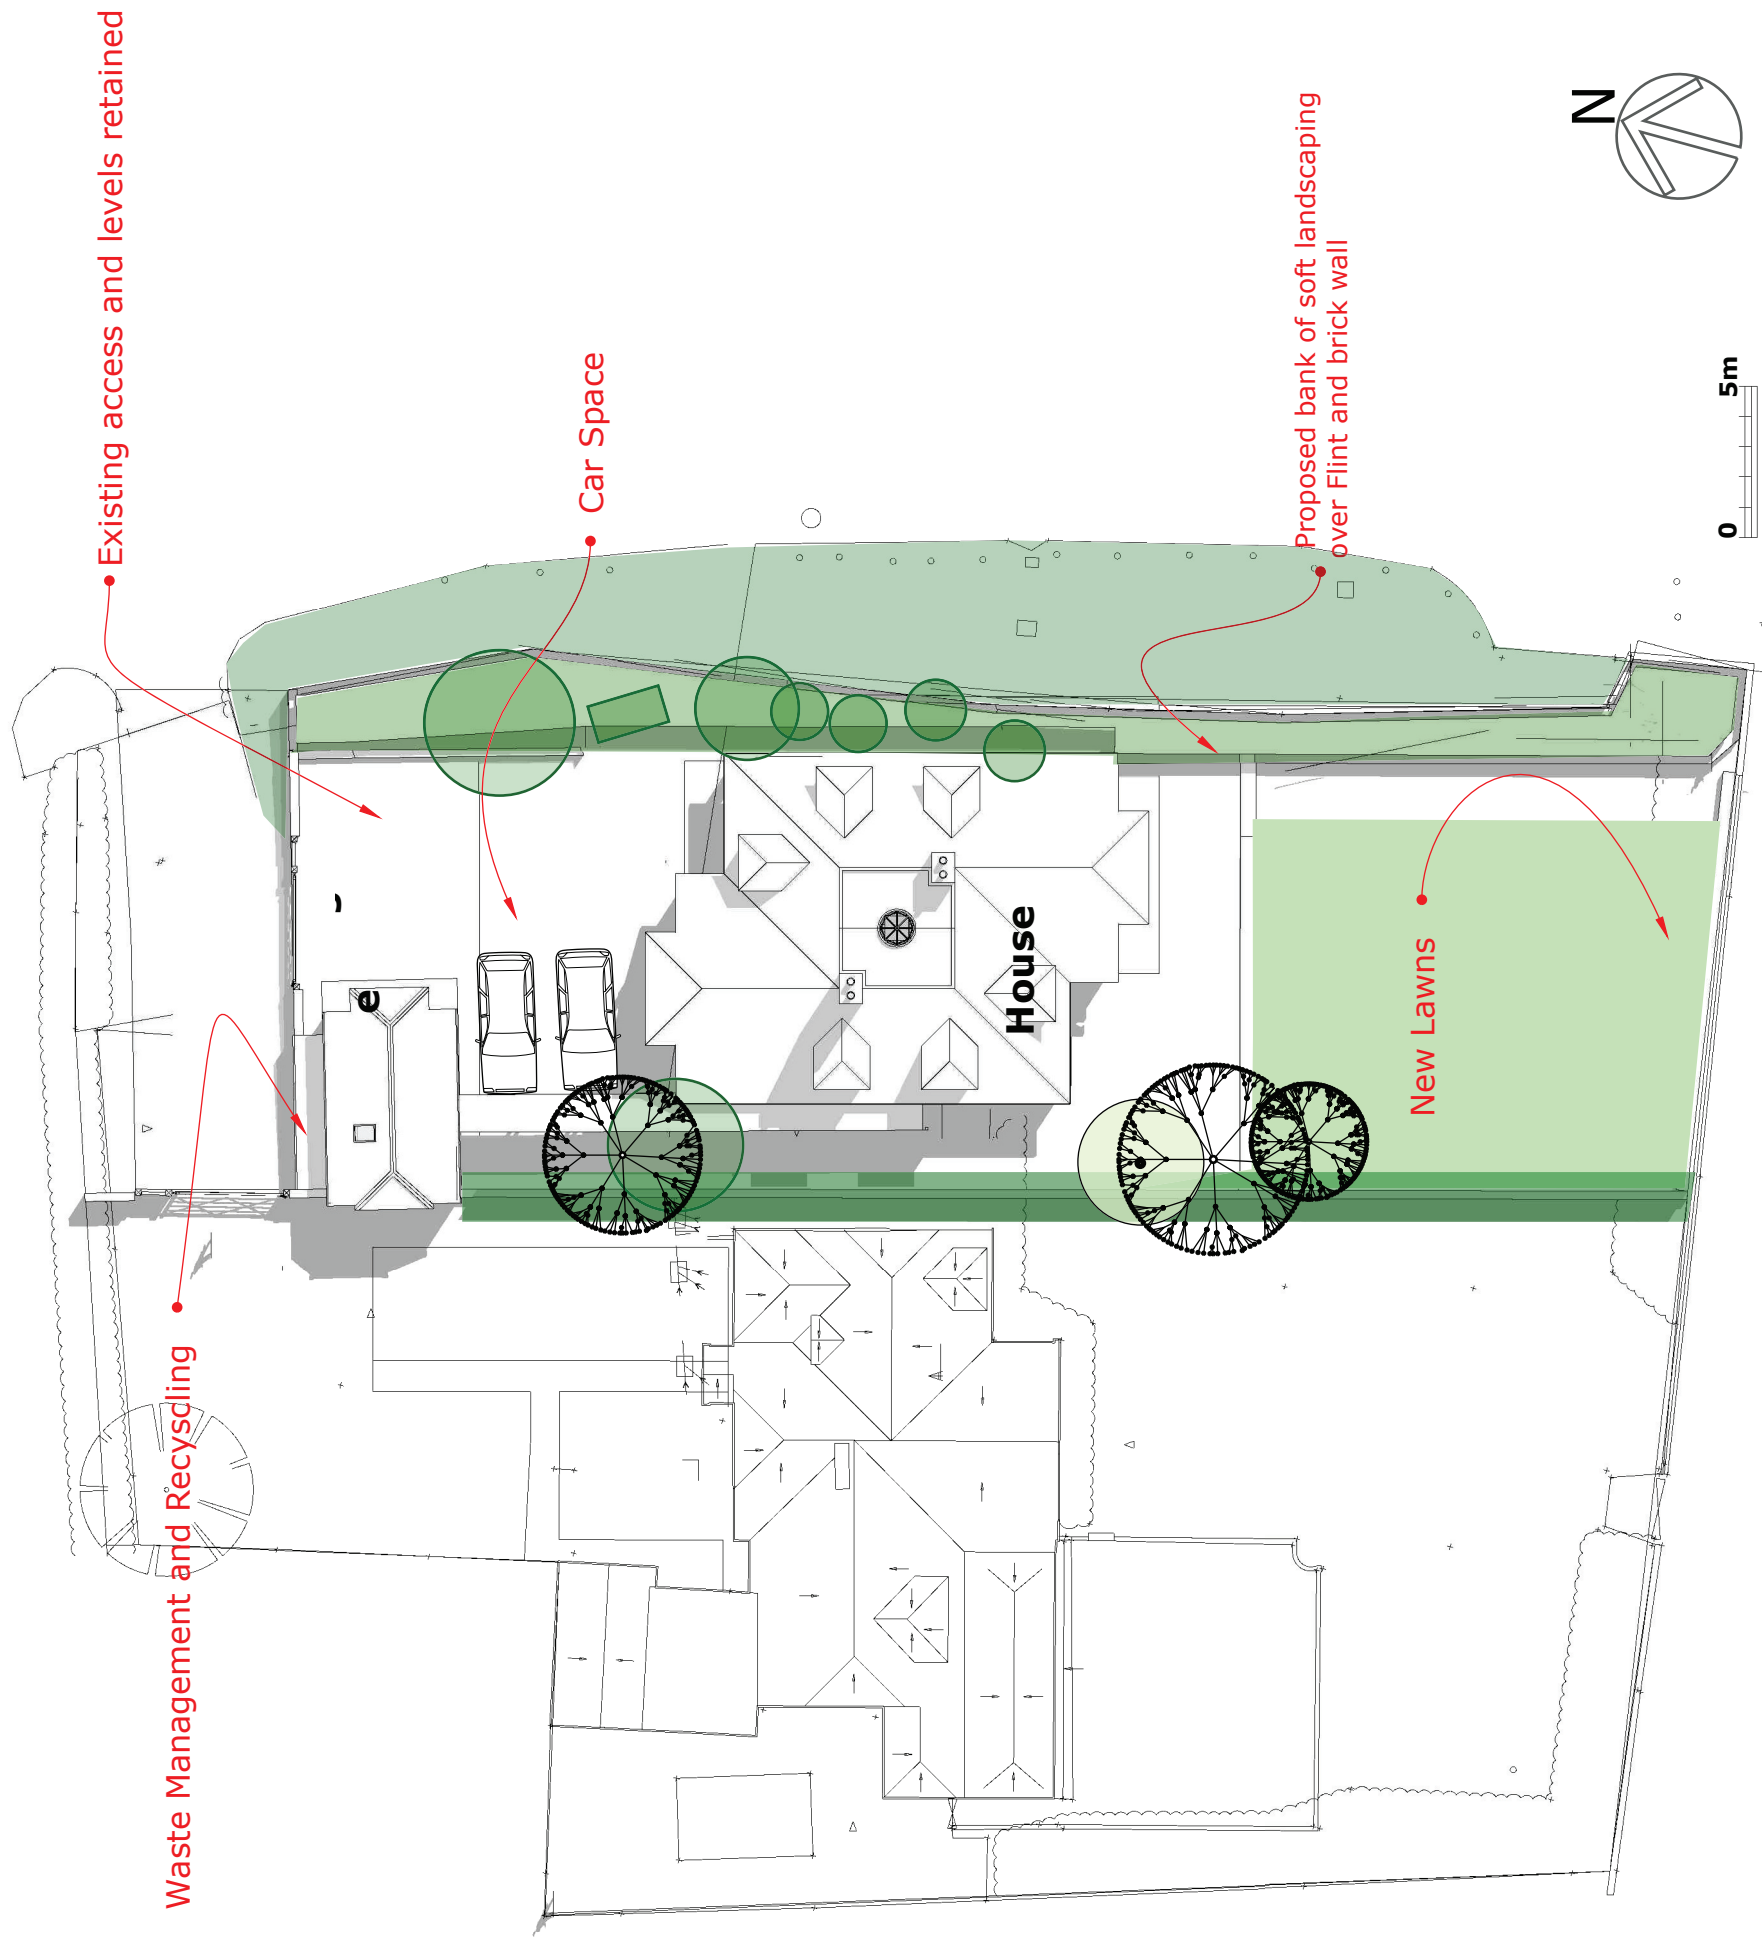

**Proposed Landscaping  
and Car Parking  
1:250**