


Marterials


Weathered timber above first floor level

Stone external walls up to first floor

Clay roof tiles

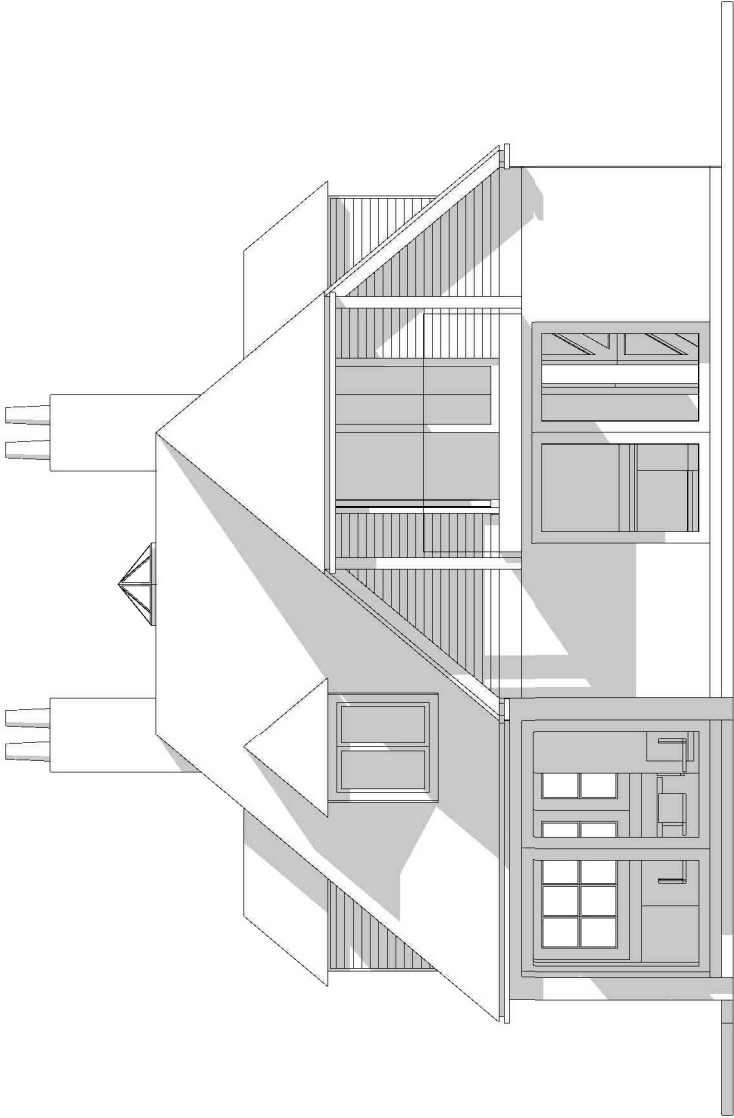

Elevation Materials
South

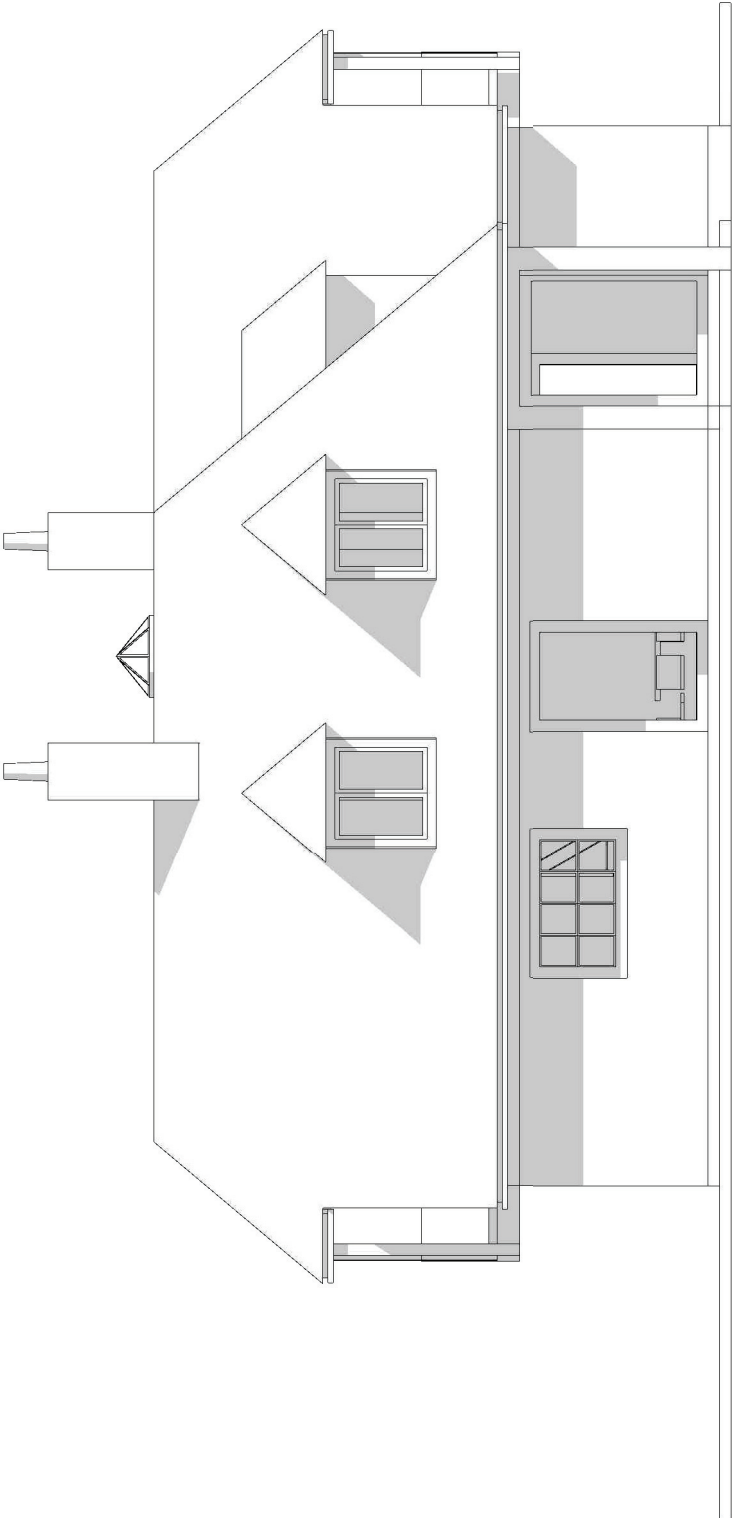

Elevation Materials
West