


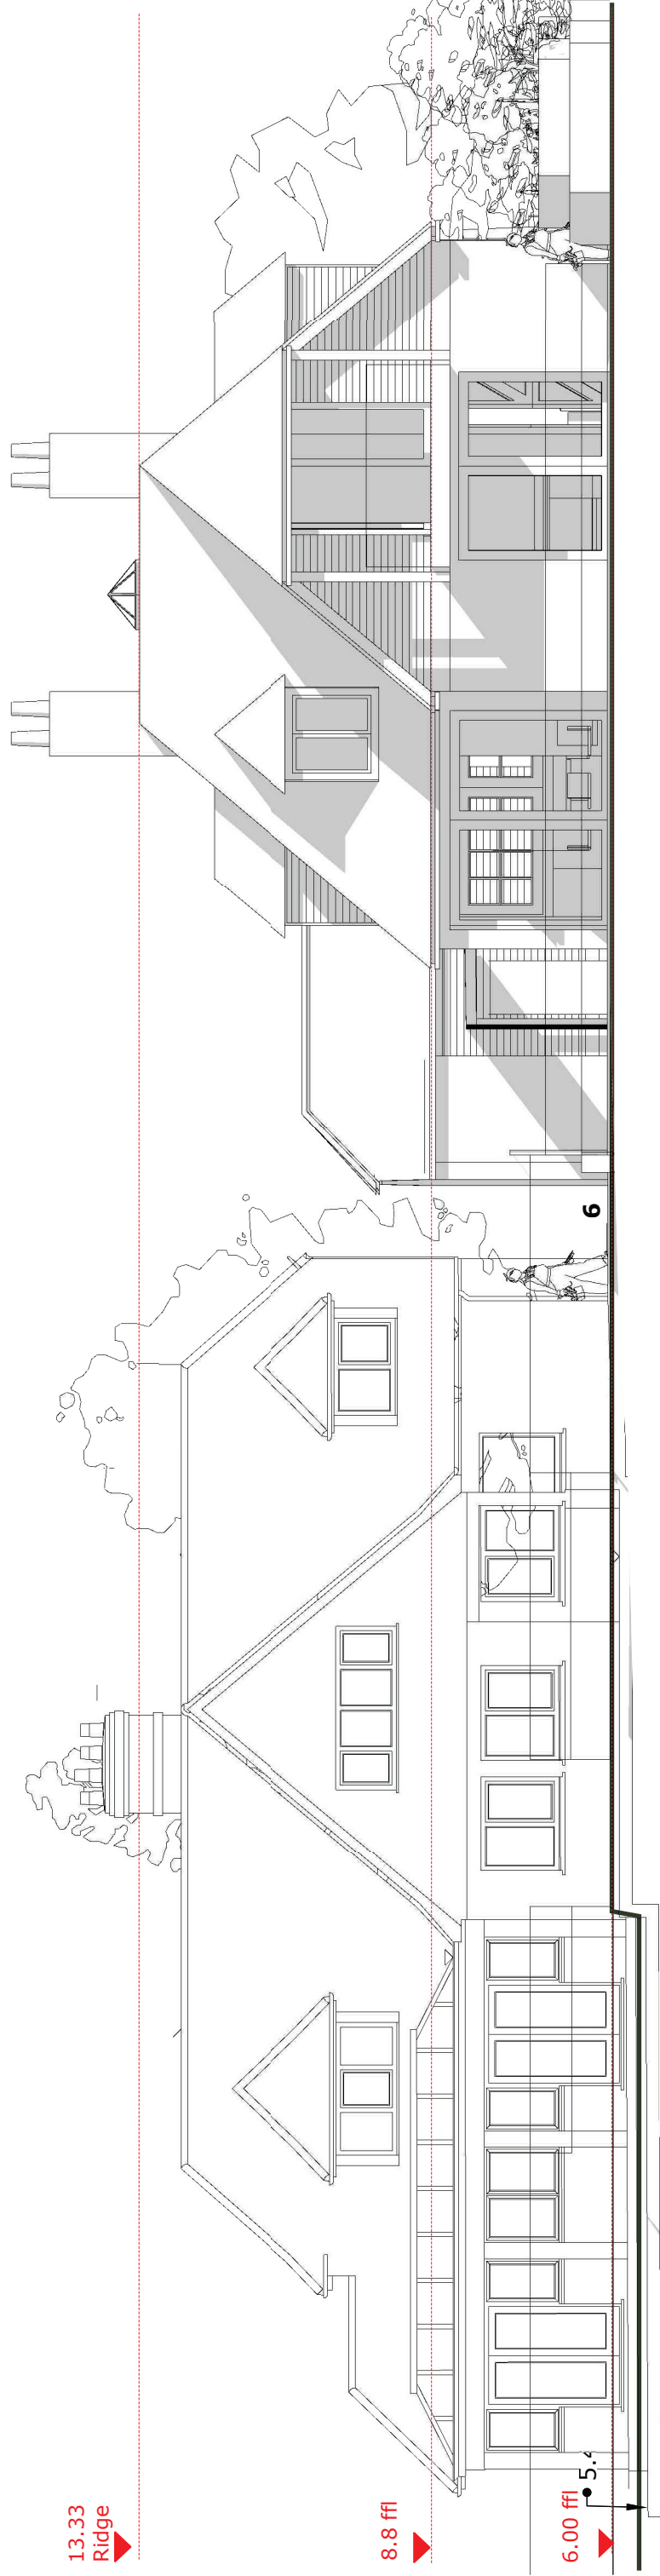

South Elevation 1:100 @A3