



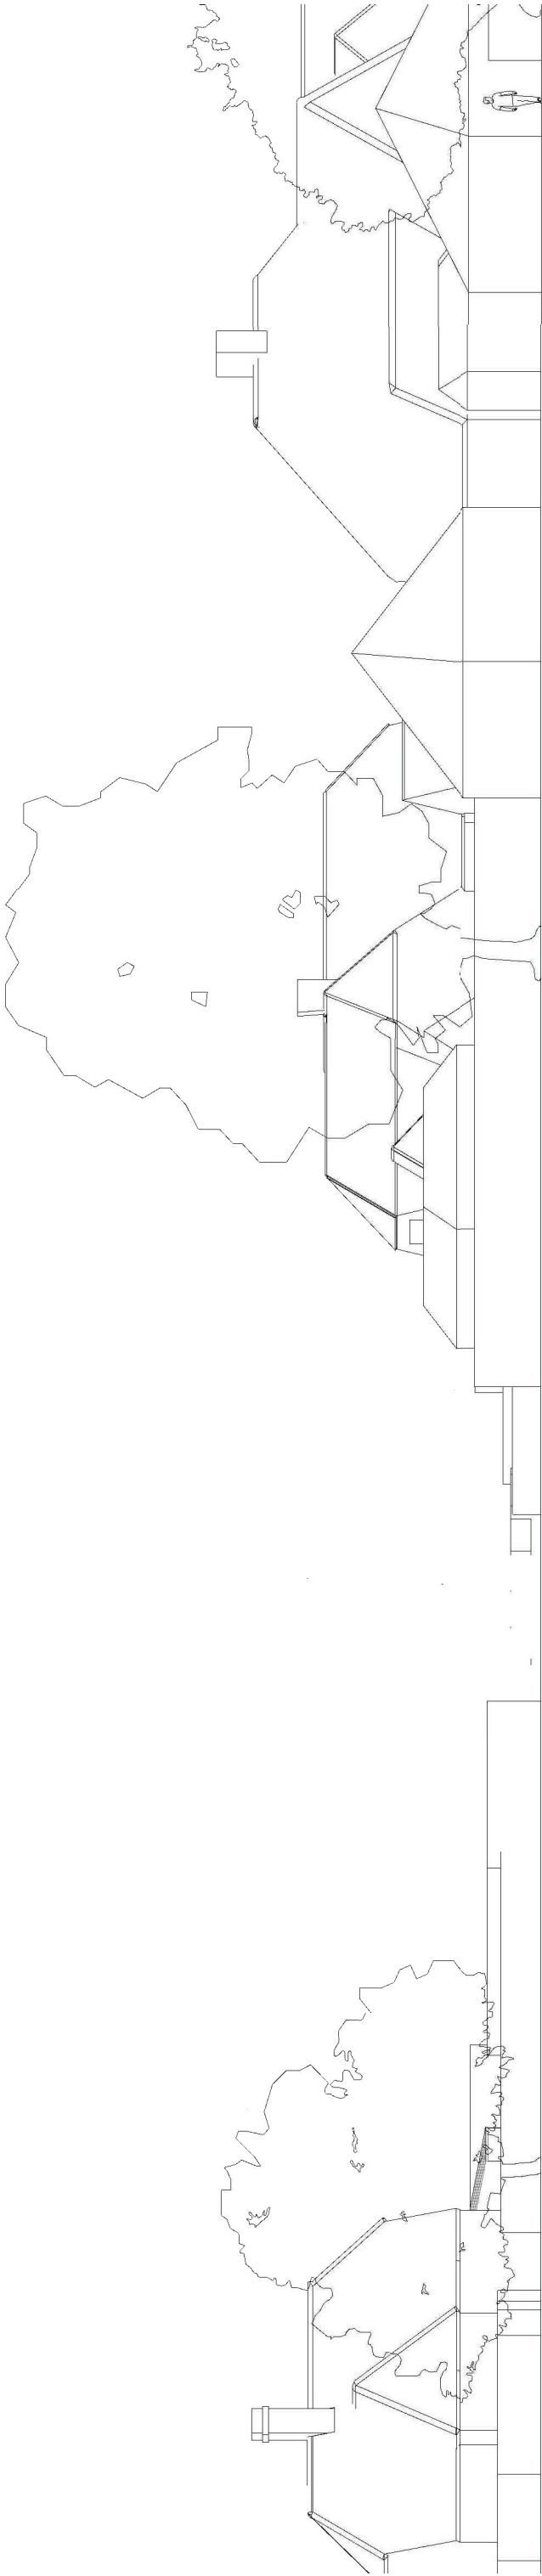

Existing North Elevation 1:200@ a3 1:100@a1

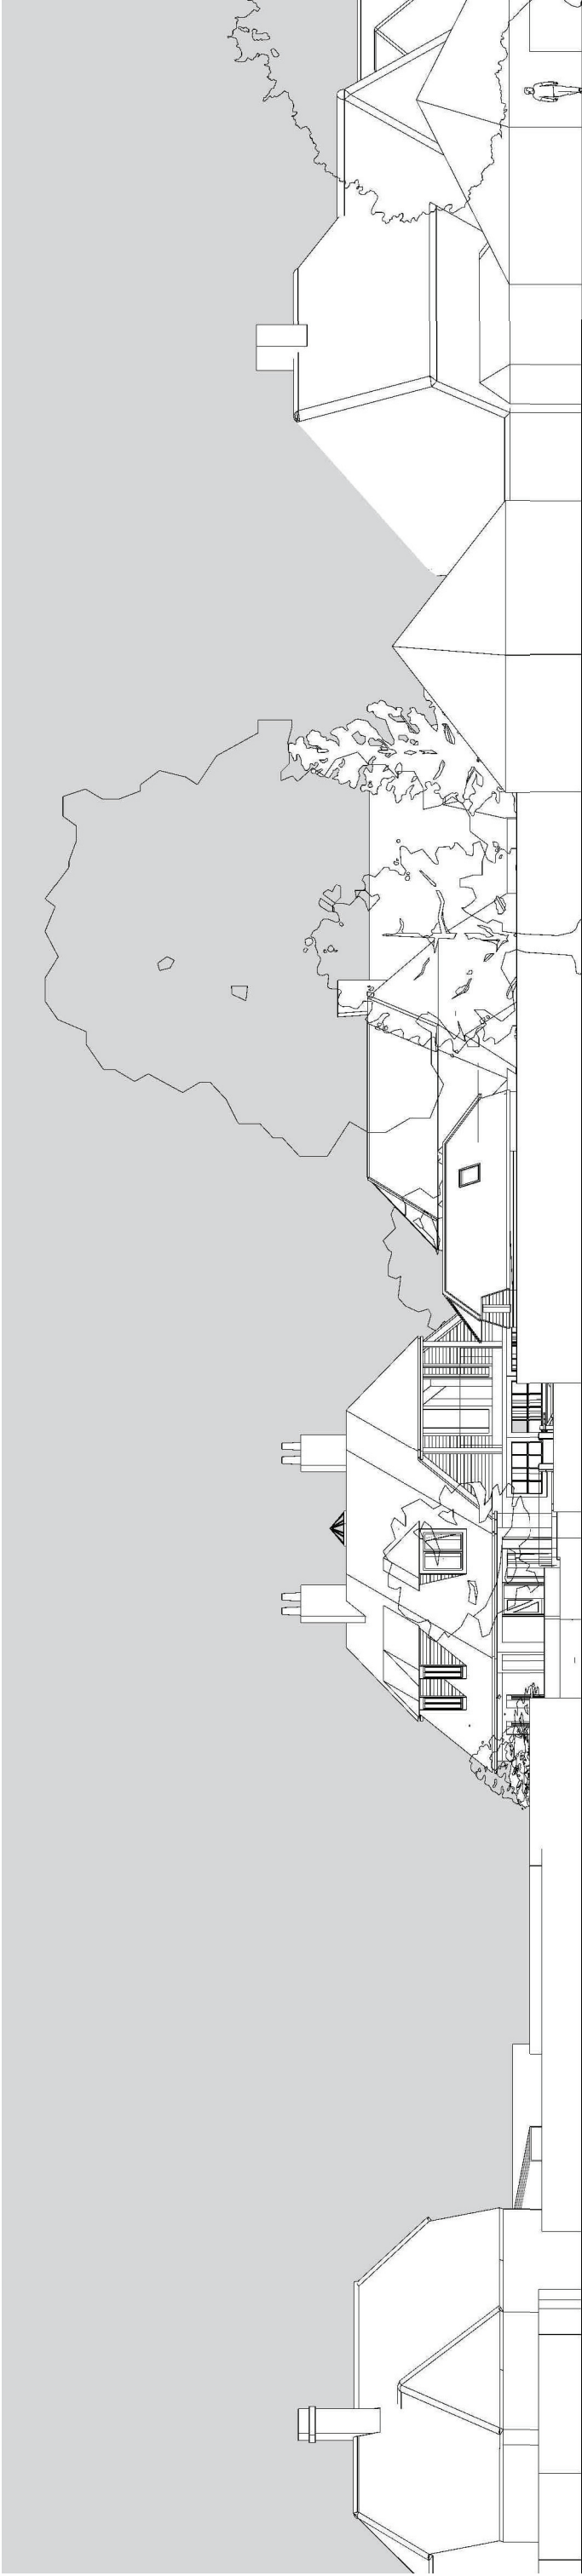

For Levels please refer to Drawings 18-24

Proposed North Elevation 1:200@ a3 1:100@a1