




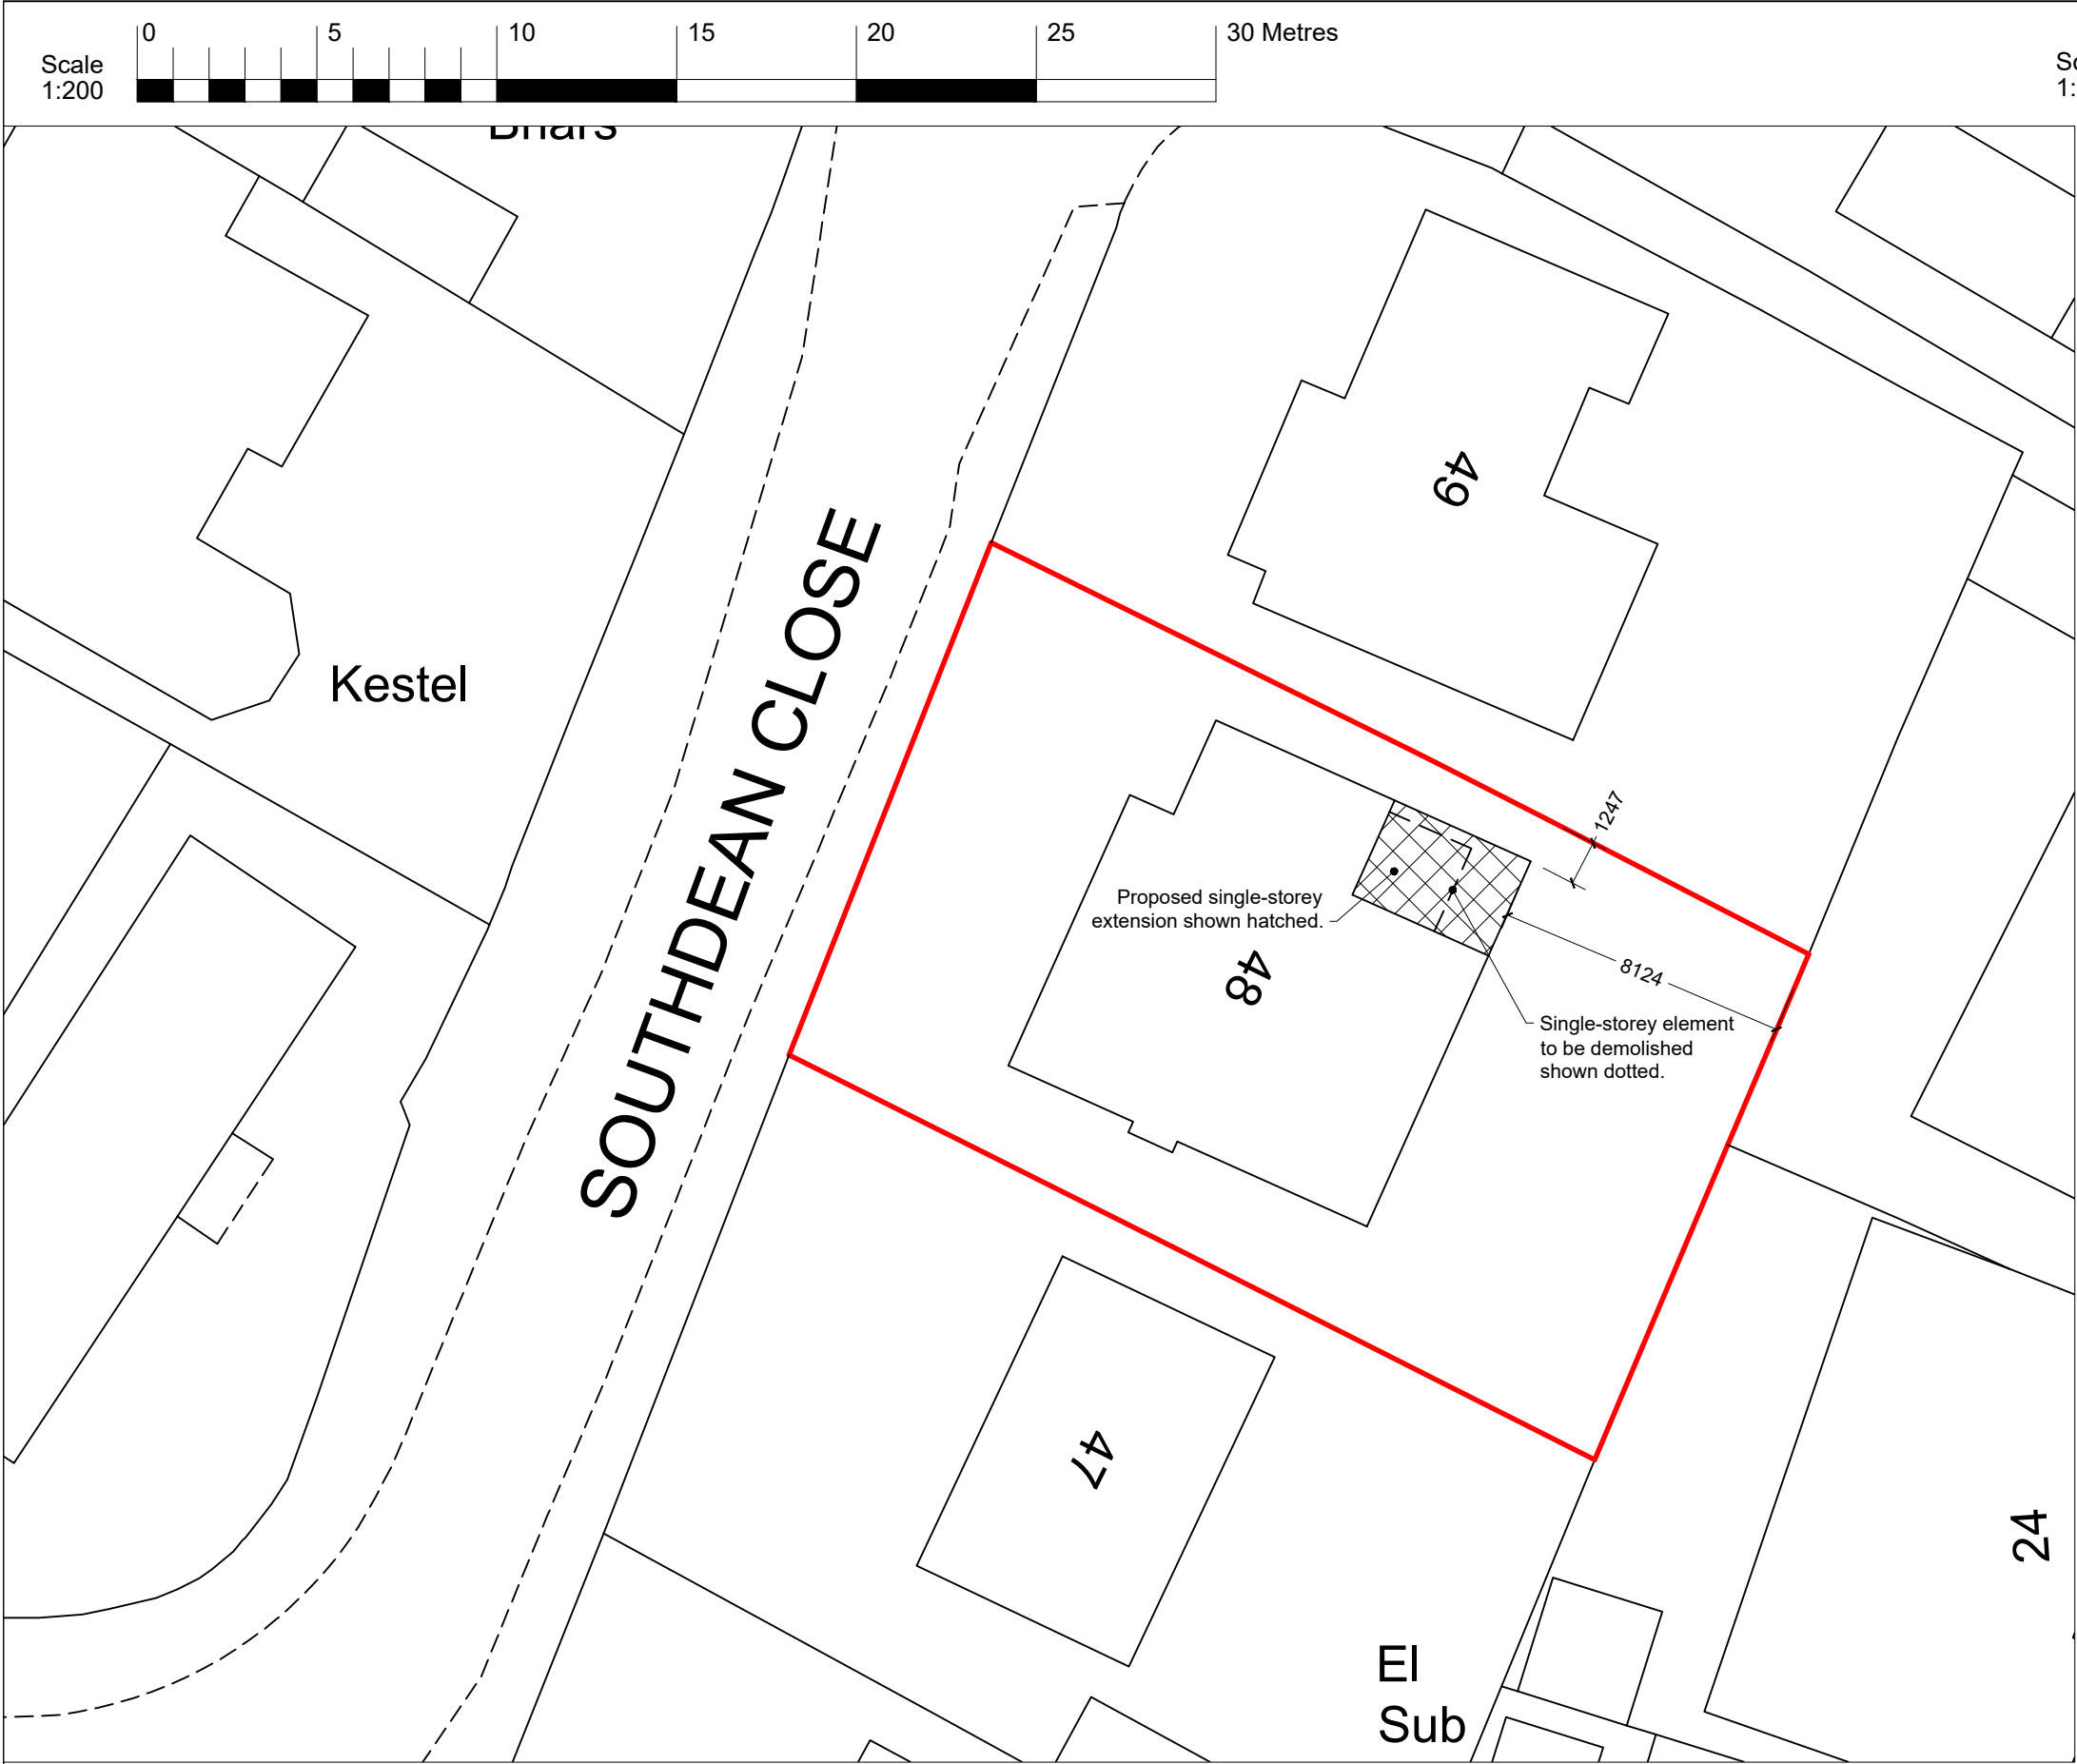

Block Plan
Scale 1:200

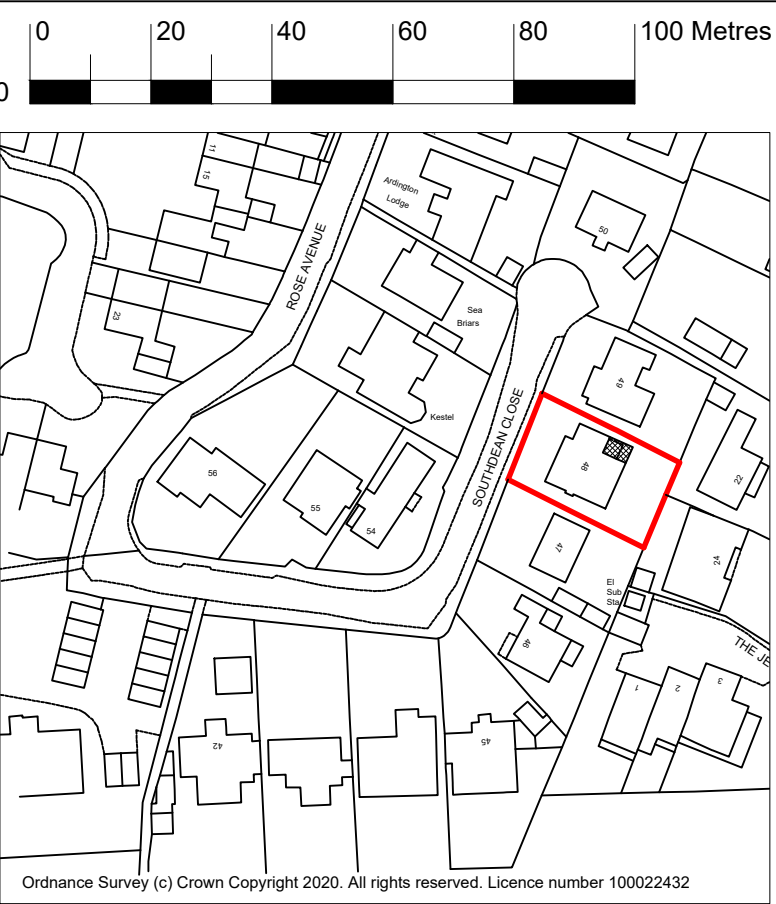

Location Plan
Scale 1:1250

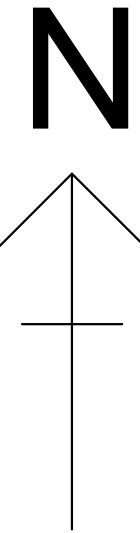

HORIZON DESIGN
ARCHITECTURAL TECHNOLOGY

Horizon Design Limited
15 Uplands Avenue
Worthing BN13 3AA
01903 205868
info@horizon-design.co.uk www.horizon-design.co.uk

Client: Mr Frith	
Project: Extension and Alterations to: 48 Southdean Close Bognor Regis West Sussex PO22 7TH	
Drawing title: Location & Block Plans	
Scale: 1:1250 / 1:200 @ A3	
Date: 05.05.20	Drawn: KWF
Drawing number: 2986-02	Revision: -

Rev:	Description:	Date:
------	--------------	-------