



N.5 OLD POINT

WEST
BOUNDARY

EAST
BOUNDARY

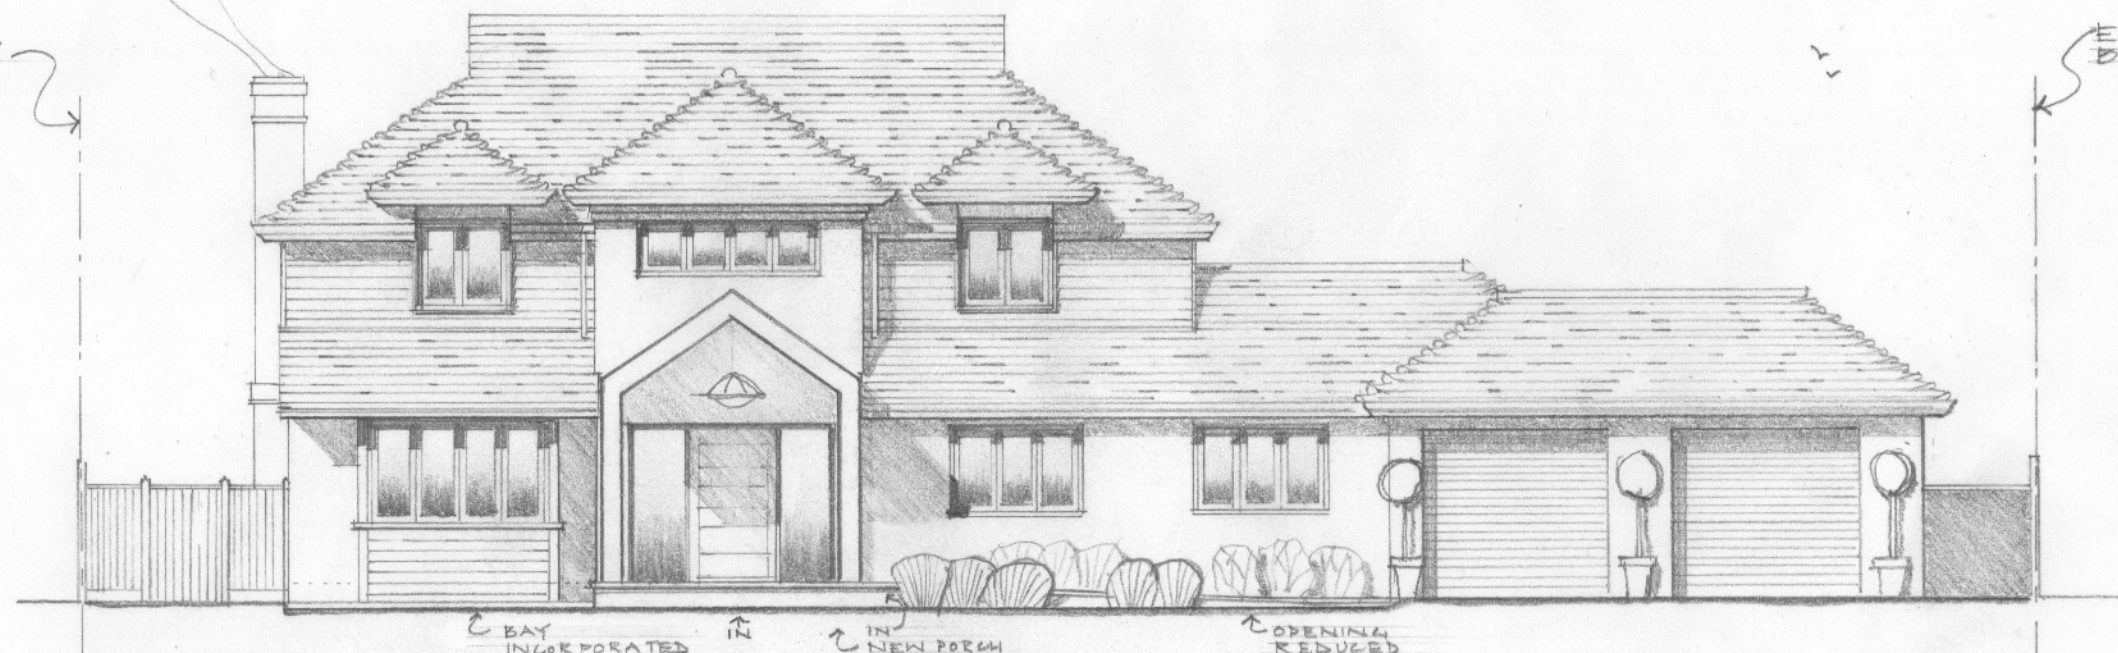

PROPOSED SOUTH [FRONT] ELEVATION

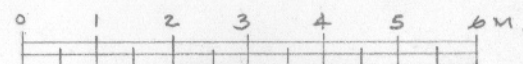

PHYSICAL SCALE IN METRES

PITCHED STEEL

PROPOSED PORCH & REPLACEMENT WINDOWS AT
5A OLD POINT

MIDDLETON · ON · SEA · BOGNOR REGIS · WEST SUSSEX · PO22 7RY.
DRAWING N. 5A P04 - · SCALE 1:100 AT A3 · © FEBRUARY 2018.

This drawing has been prepared as part of a package for the purpose of submitting an application for planning permission only. It does not purport to be a working or contractual drawing and should not be used for any building or contractual purposes.
This drawing has been prepared based on survey drawing information provided by others. All dimensions and levels on all drawings must be checked and verified on site prior to commencement of works.

**SMALLEY
HALES**
ARCHITECTS
Steyping and Walberton
West Sussex
07813 003558 / 07980 838864
office@smalleyhales.com
smalleyhales.com
Registered in England & Wales
Company No. 8888394