


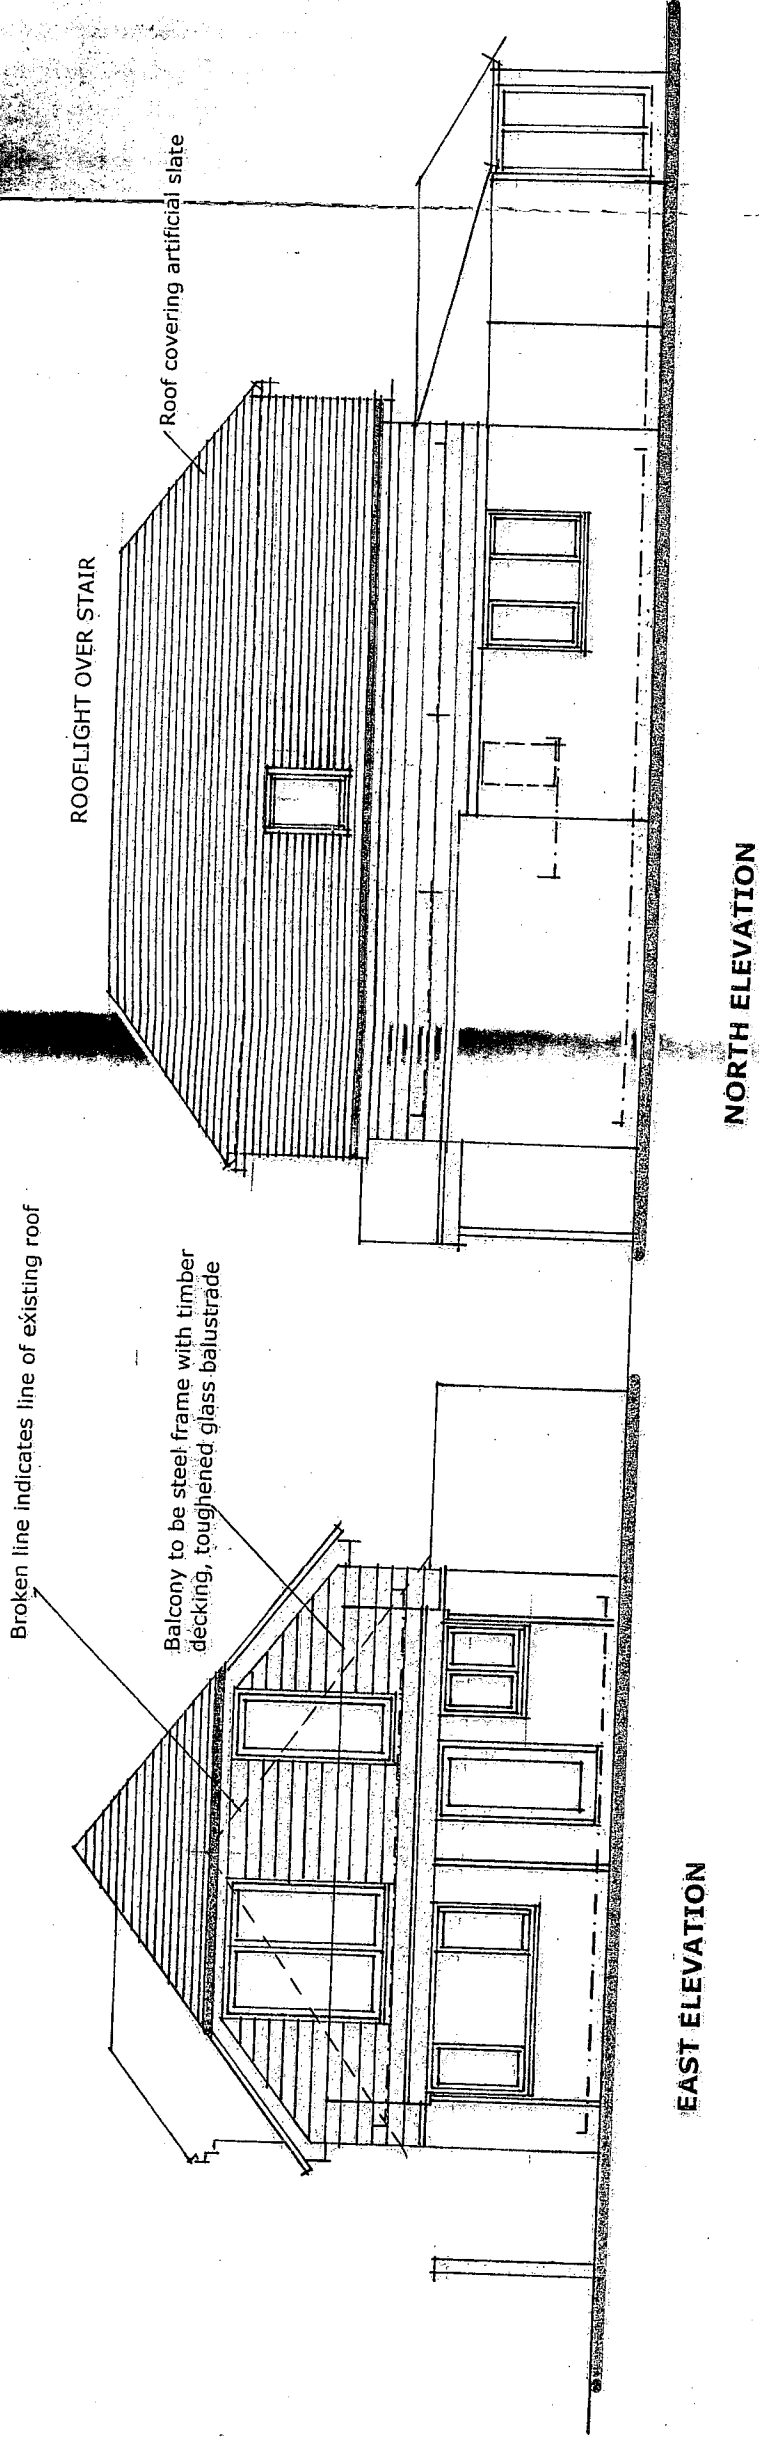

Upper part of walls clad in coloured weatherboarding, all windows white upvc frames

NOTES

This drawing is the copyright of the Architect and must not be reproduced or used without the Architect's permission. Figured dimensions are to take precedence over scaled dimensions. The Contractor is responsible for checking all figured dimensions on drawings against actual site dimensions. Scaled dimensions are not to be used for construction and setting out purposes. Any discrepancies are to be reported to the Architect. This drawing should be read in conjunction with schedules, specifications and engineers drawings and details where applicable.

DAVID BENNETT ARCHITECTS

THE OLD COTTAGE
10 VICARAGE LANE, FELPHAM
WEST SUSSEX PO22 7EA
tel: 01243 842619 and 07932 757144
fax: 01243 842619
e-mail: davidbennettarch@excite.com

CLIENT

MR AND MRS LEE-HOBSON

PROJECT

PROPOSED EXTENSION
26 SEA WAY

ELMER SANDS PO22 6JY

DRAWING TITLE

PROPOSED
ELEVATIONS

SCALE

1/100 at A3

REFERENCE

10743/09

ISSUE

