



Lower walls: Render and colour wash to match existing.

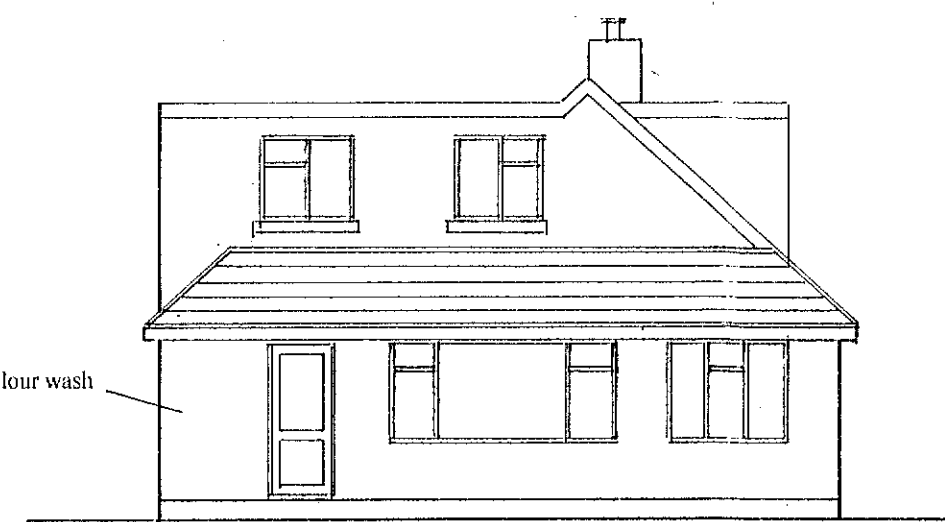


east
1 : 100

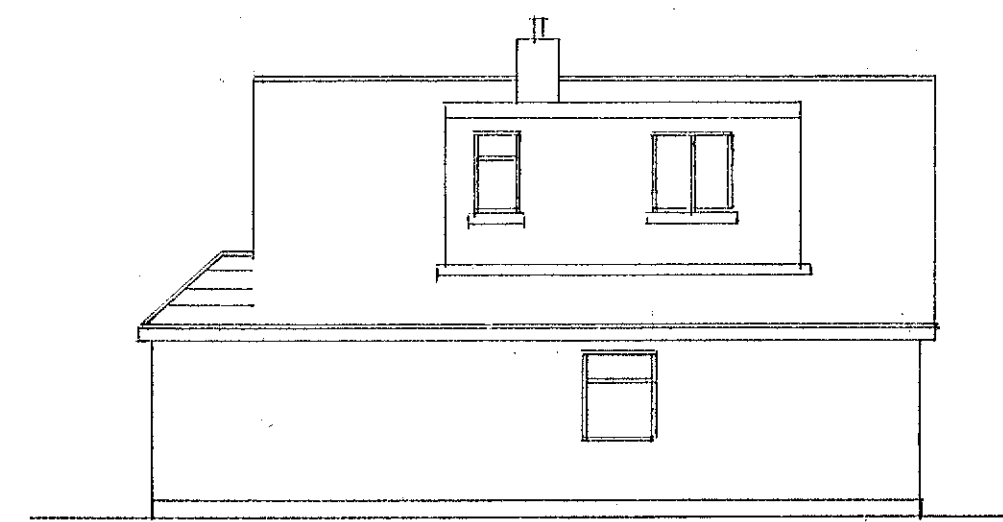


north


Upper walls: Marley Cedral cement weatherboarding in Grey Code 05

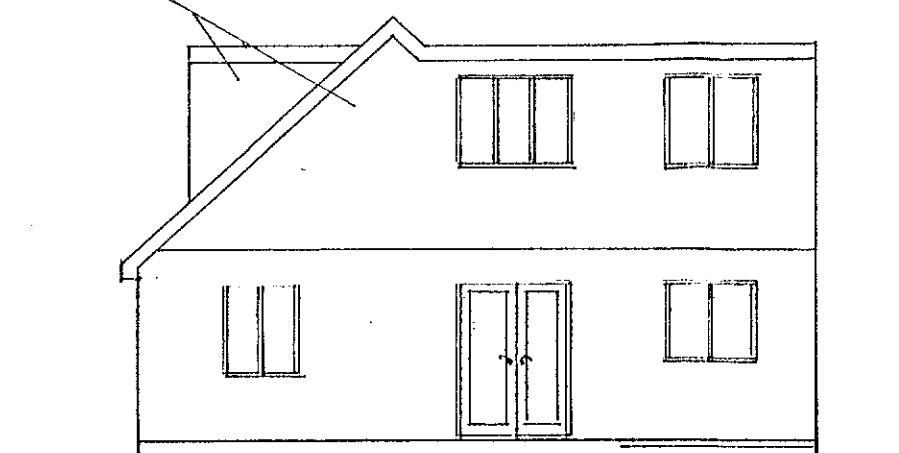

west

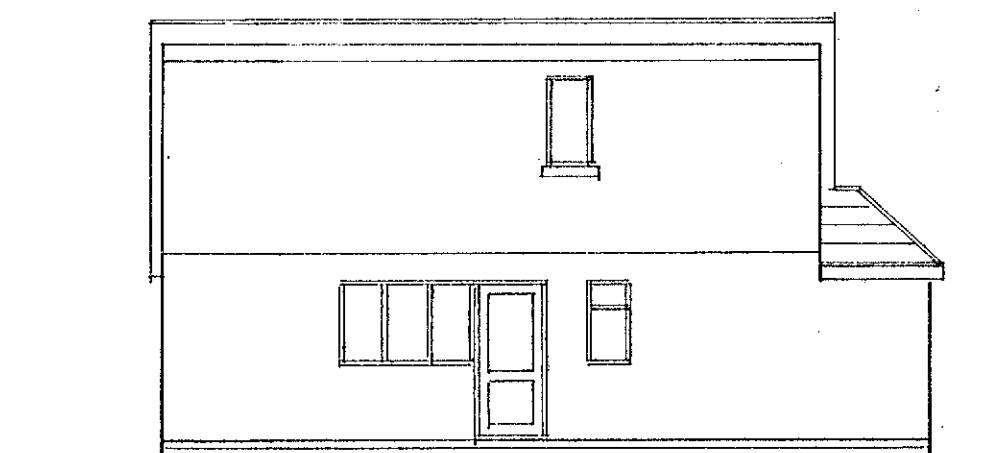

south

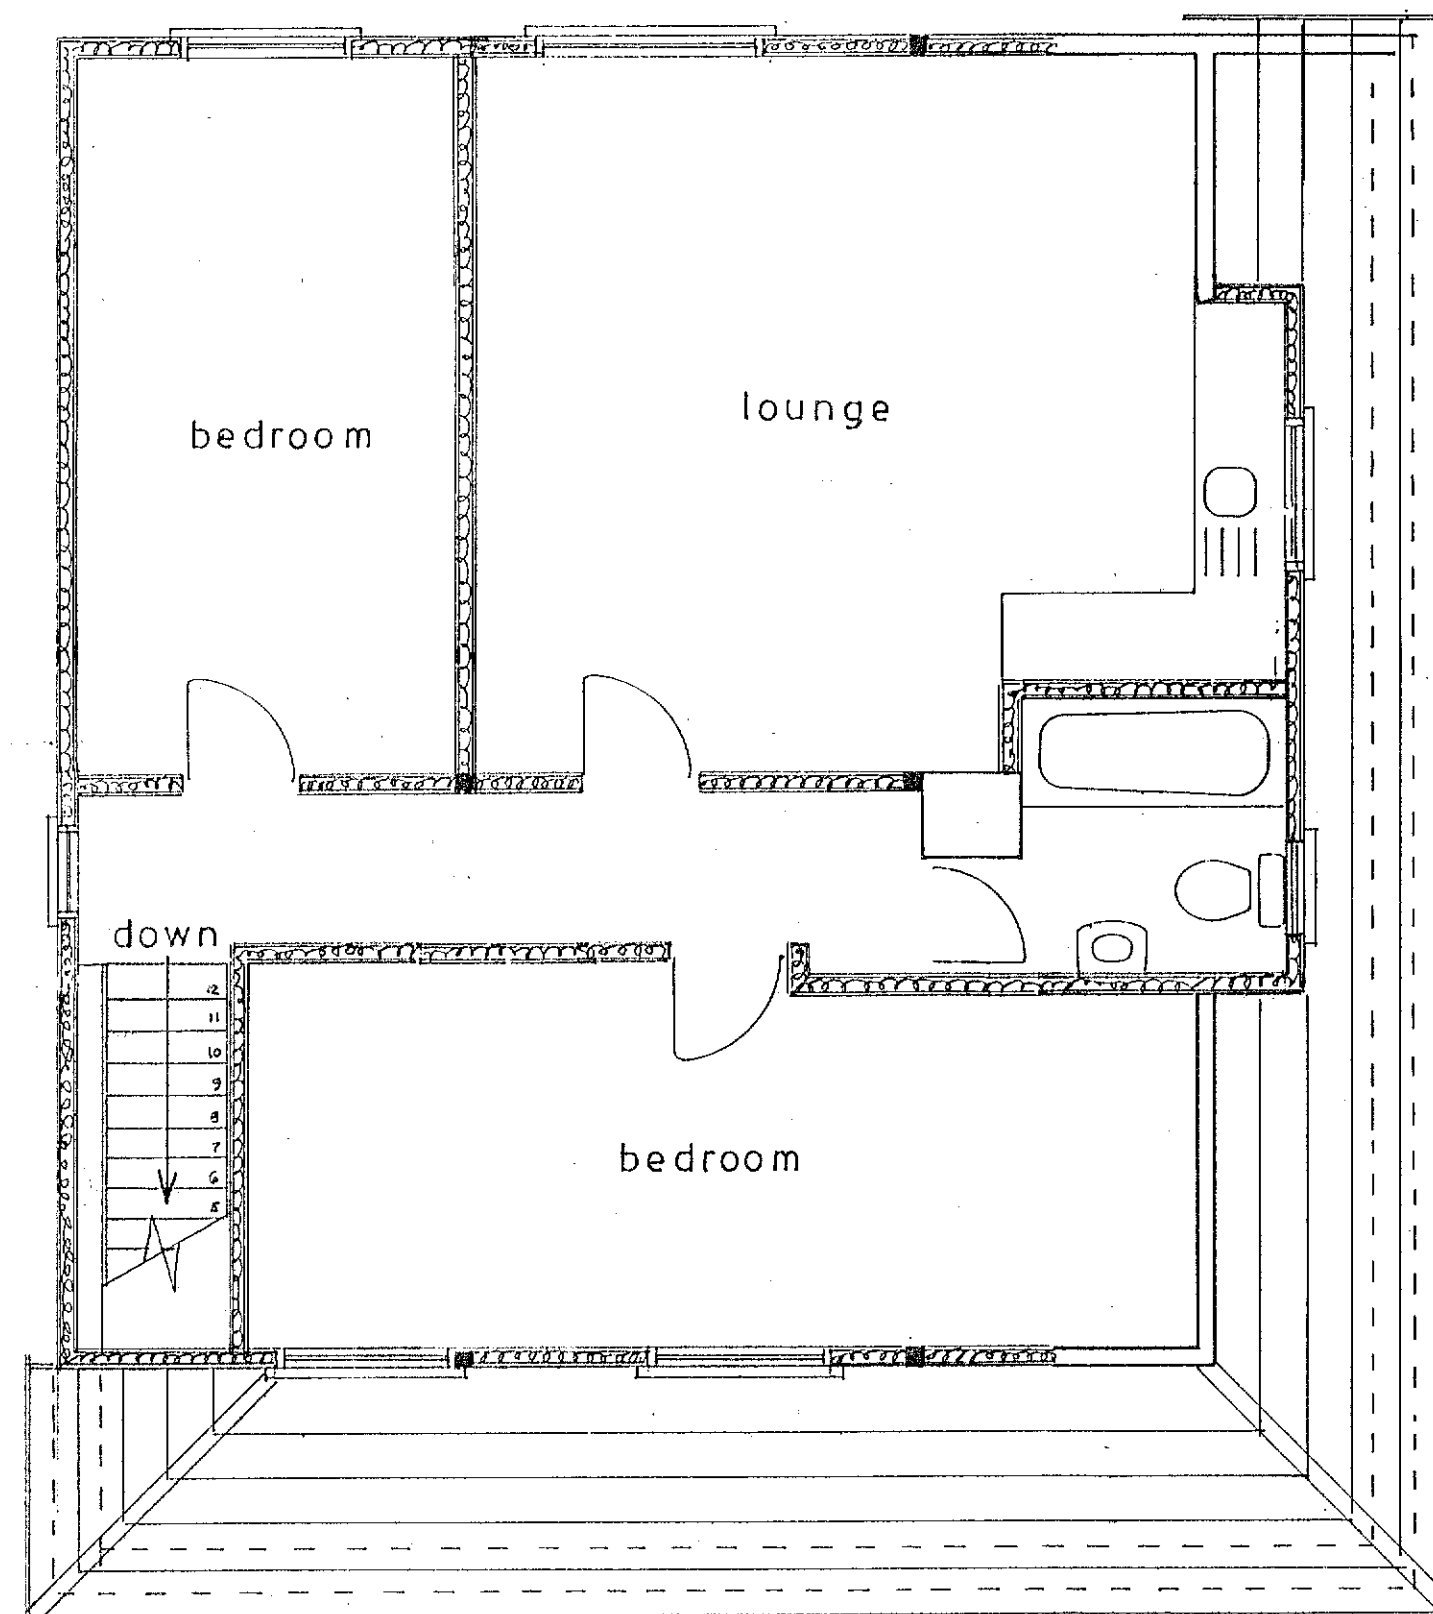

1st floor plan
1 : 50

Proposed

PROPOSED TWO STOREY EXTENSION AT 36, THE LAYNE, ELMER FOR MRS. L. GRIFFIN.

sheet 2 of 3

Bryan Butcher
Rainbow Cottage
Nyetimber Lane
Bognor Regis PO21 3JX
01243 266871
07973 233442
bryan.butcher@btinternet.com
www.bryanbutcher.com