


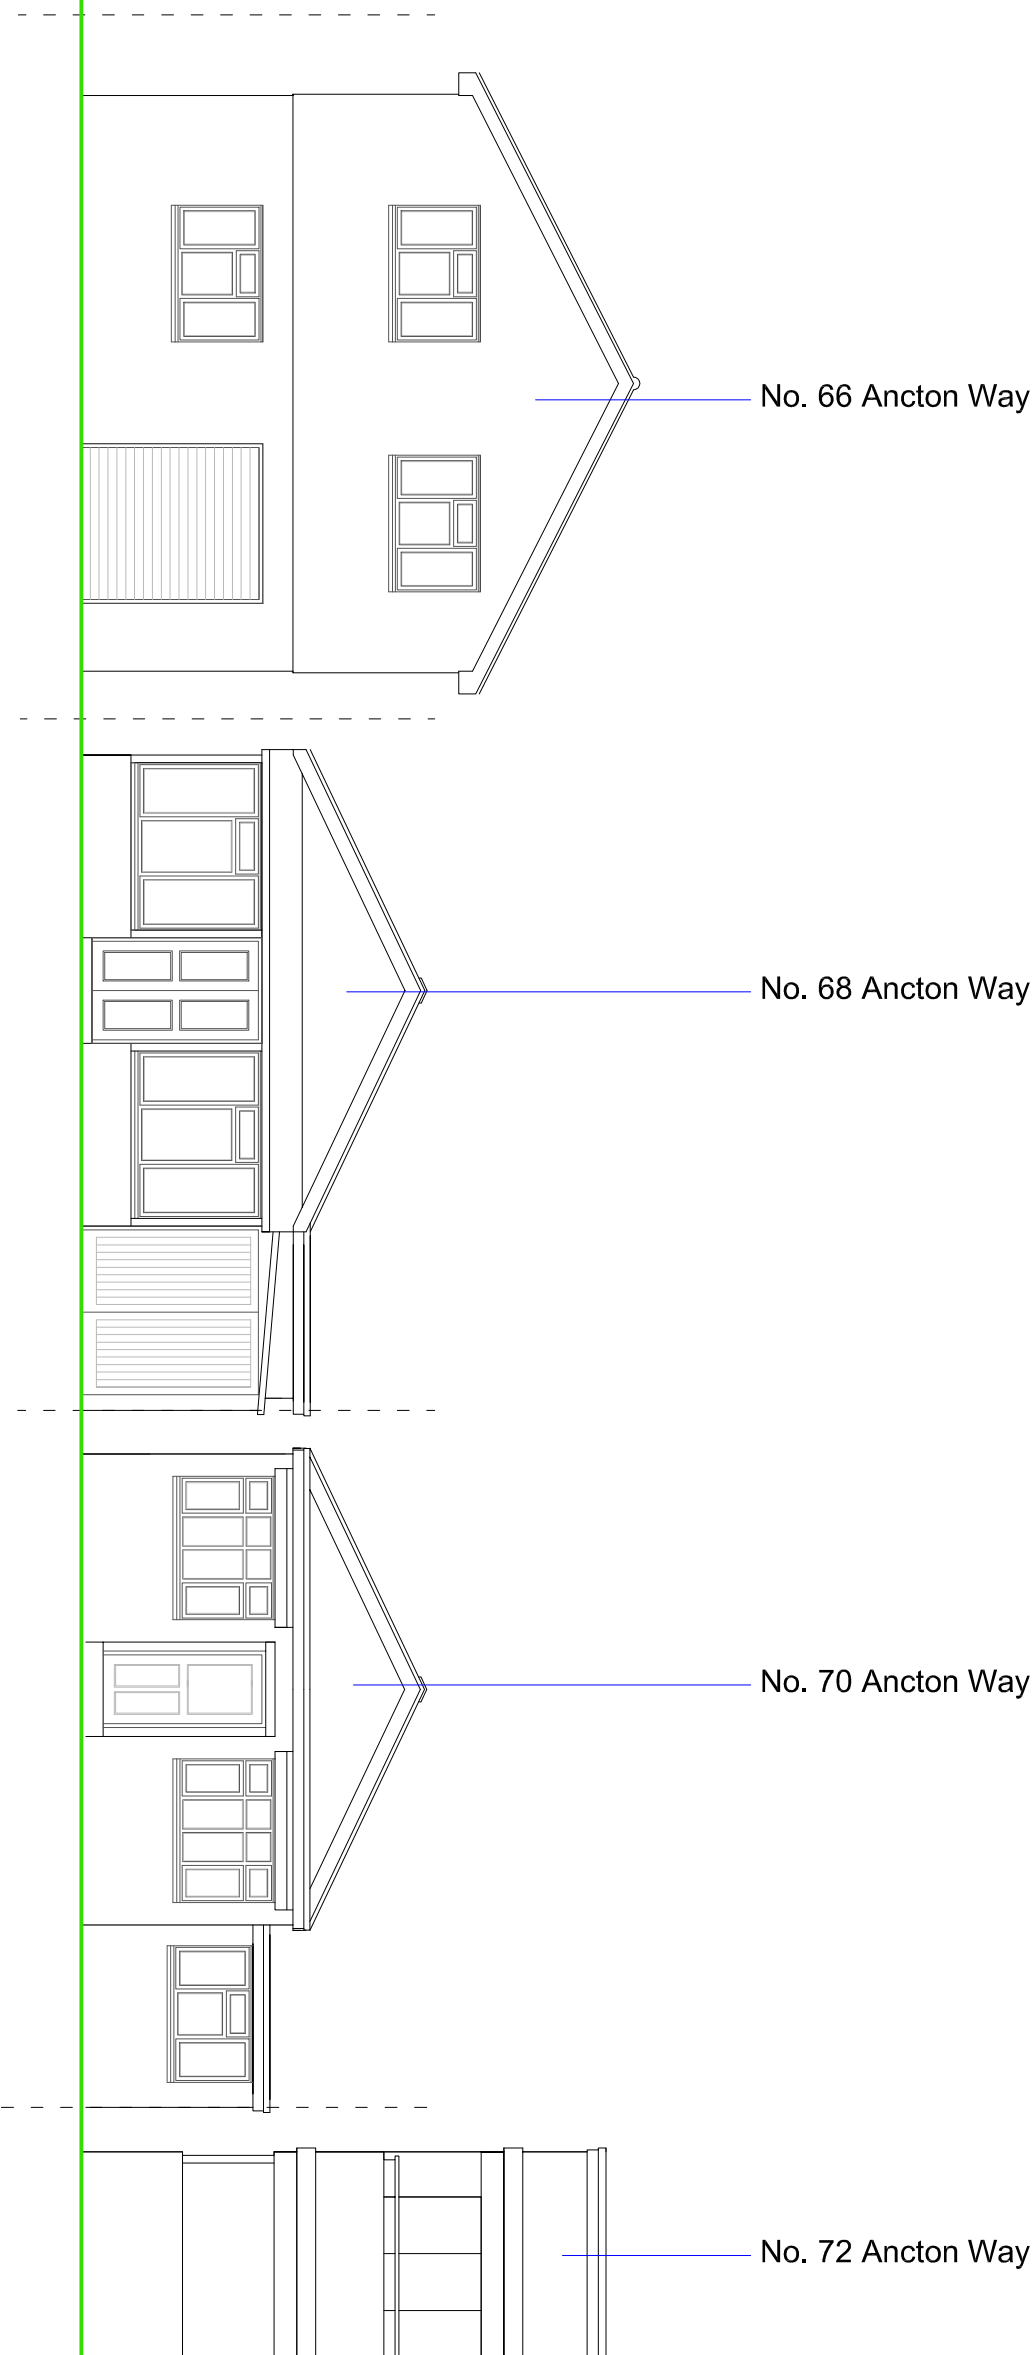

EXISTING STREETSCENE ELEVATION

