


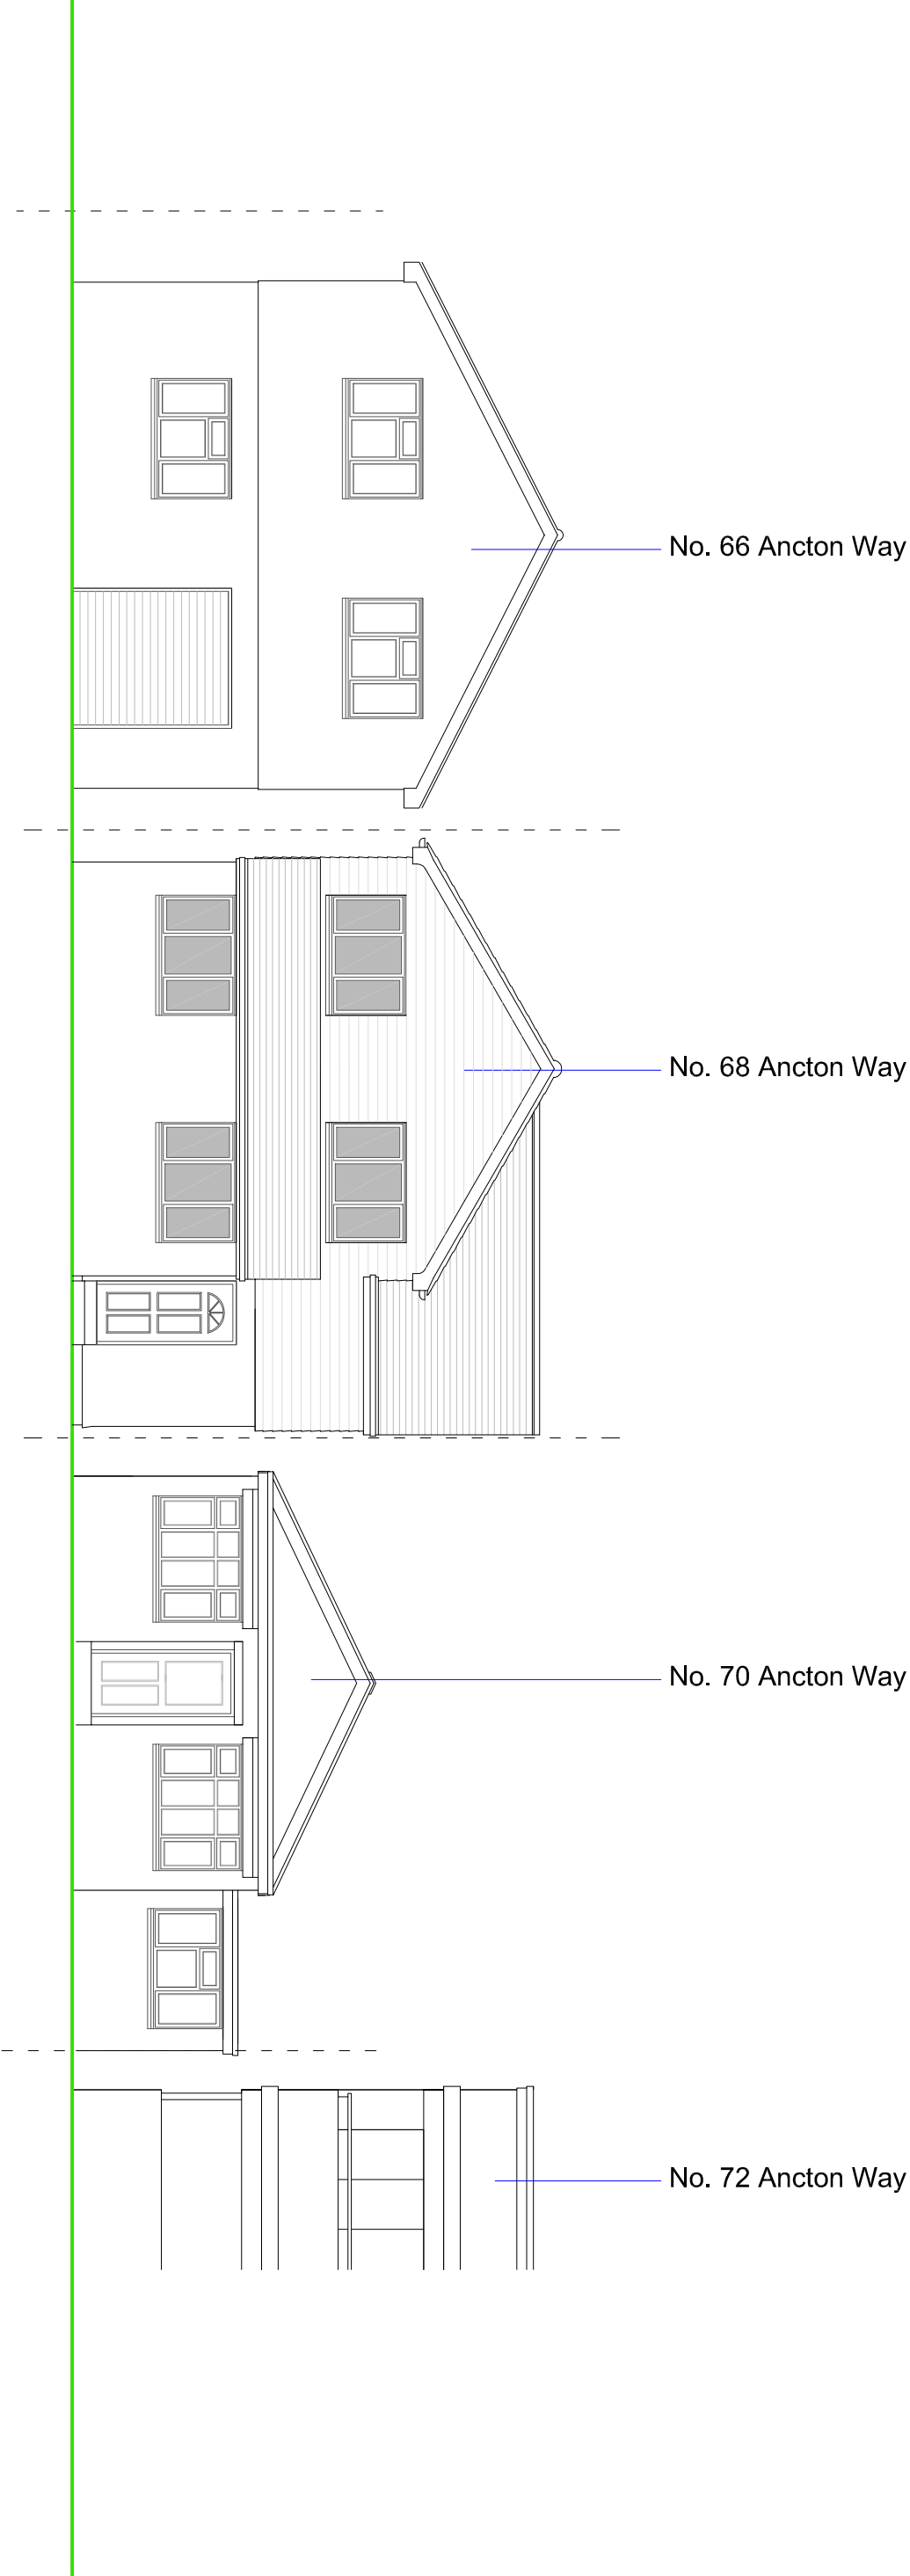

PROPOSED STREETSCENE
ELEVATION

