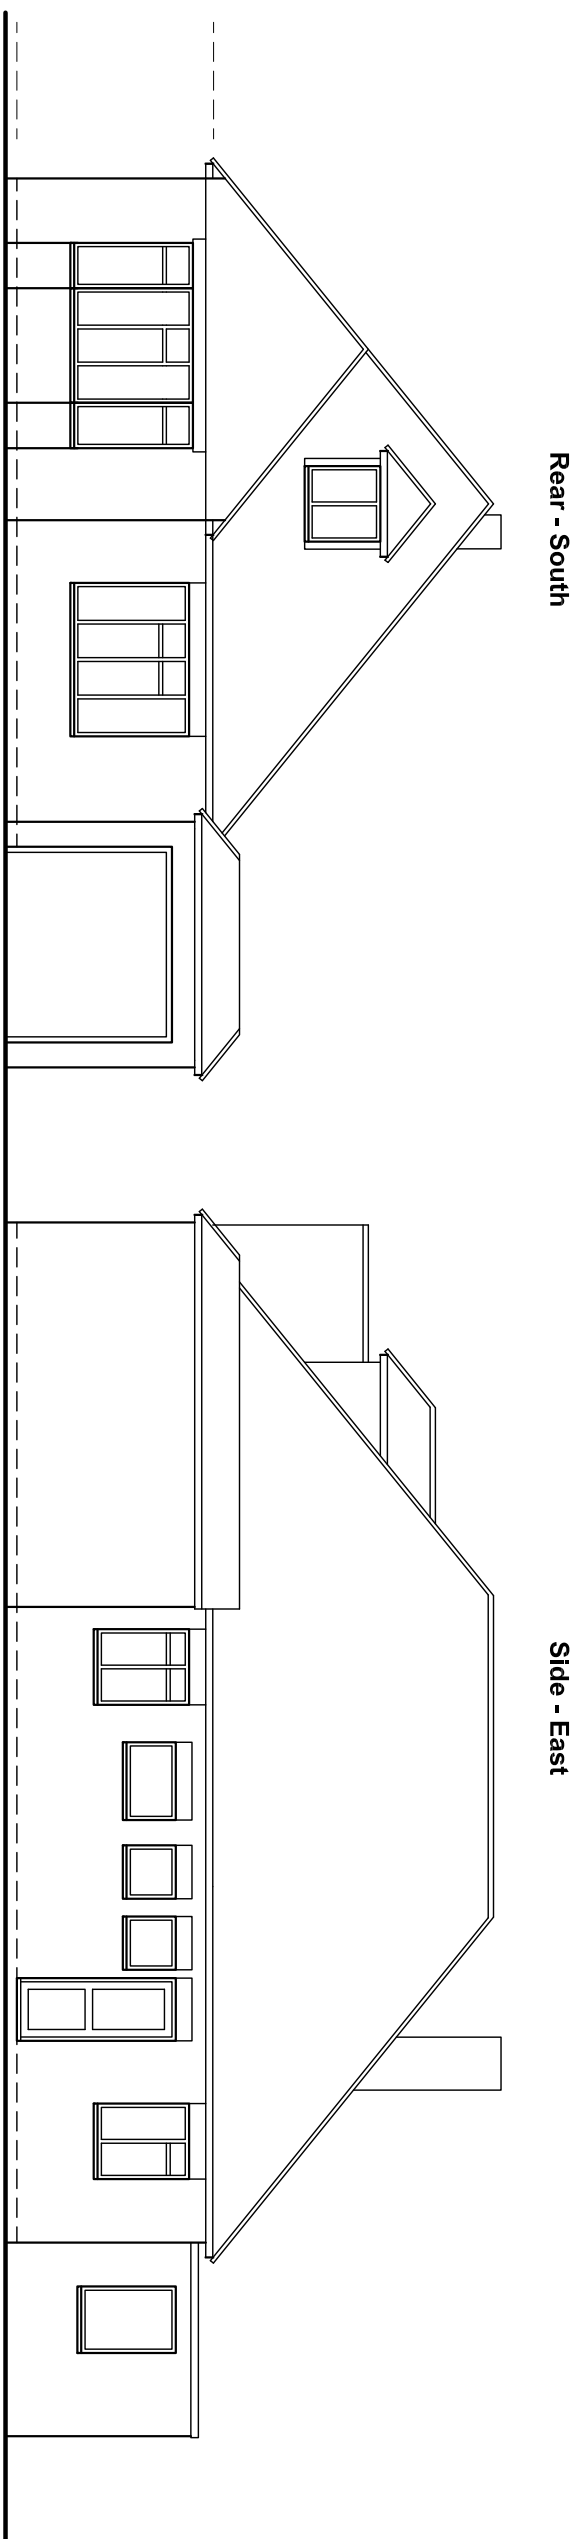
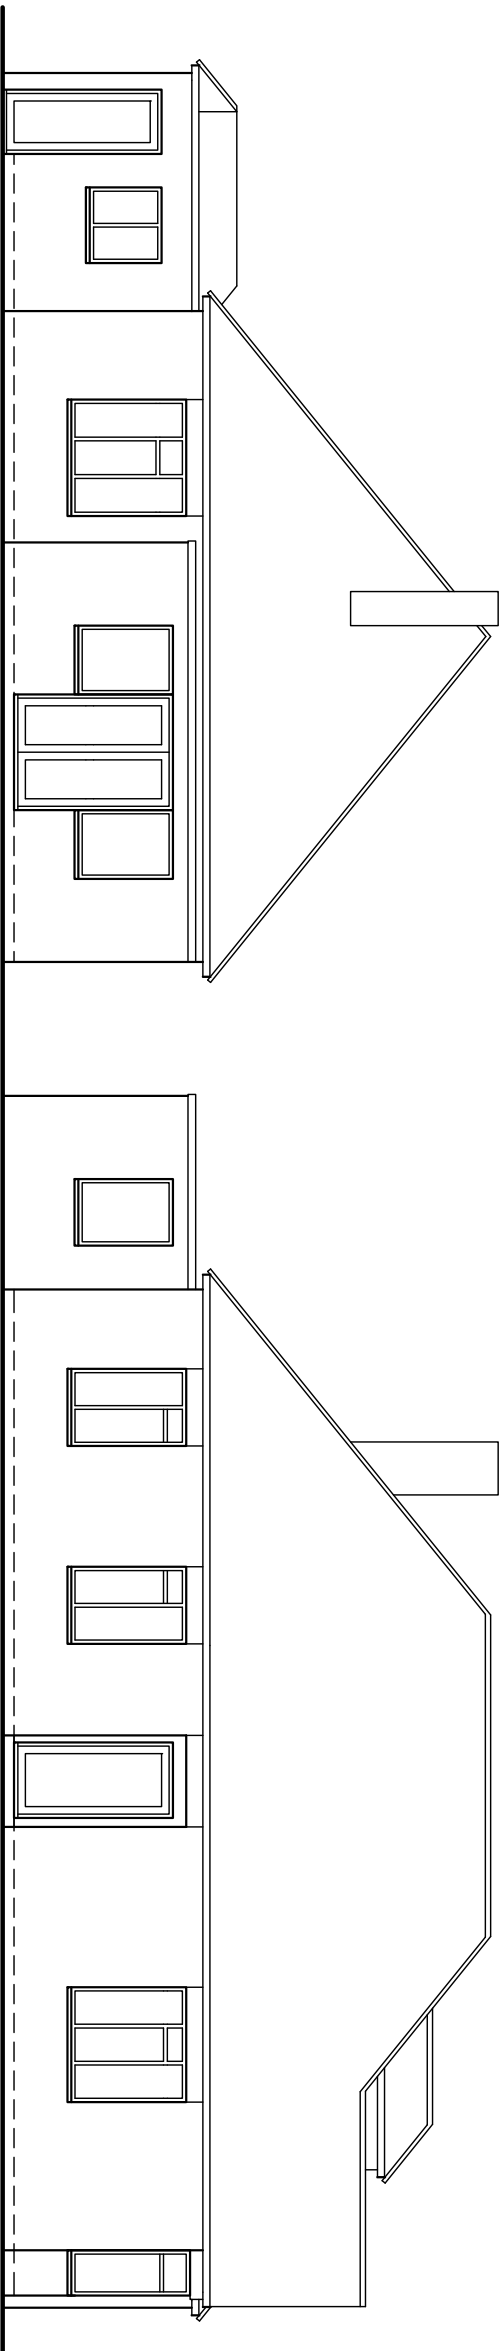


Amendments:—

Bryceson Shaw Associates
Surveyors and Designers


Surveyors and Designers

2 Wellesley Court, Fitzalan Road, Littlehampton,

West Sussex BN17 5JW

Tel. 01903 734381 Mobile: 07889 651301

E-mail: brycesonshaw@btinternet.com

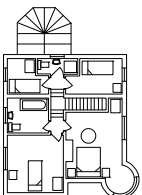

Project:

**Proposed extensions and loft conversion; 2 First Avenue,
Middleton-on-Sea PO22 6ED**

**Drawing:
Elevations as existing**

For:

Mr. & Mrs. Reeves

Drawn:

PKS

Date:

May 2014

Scales:

1:100

 $\overline{\text{N}_2\text{O}}$

1588/01/02

To scale when printed on A3