



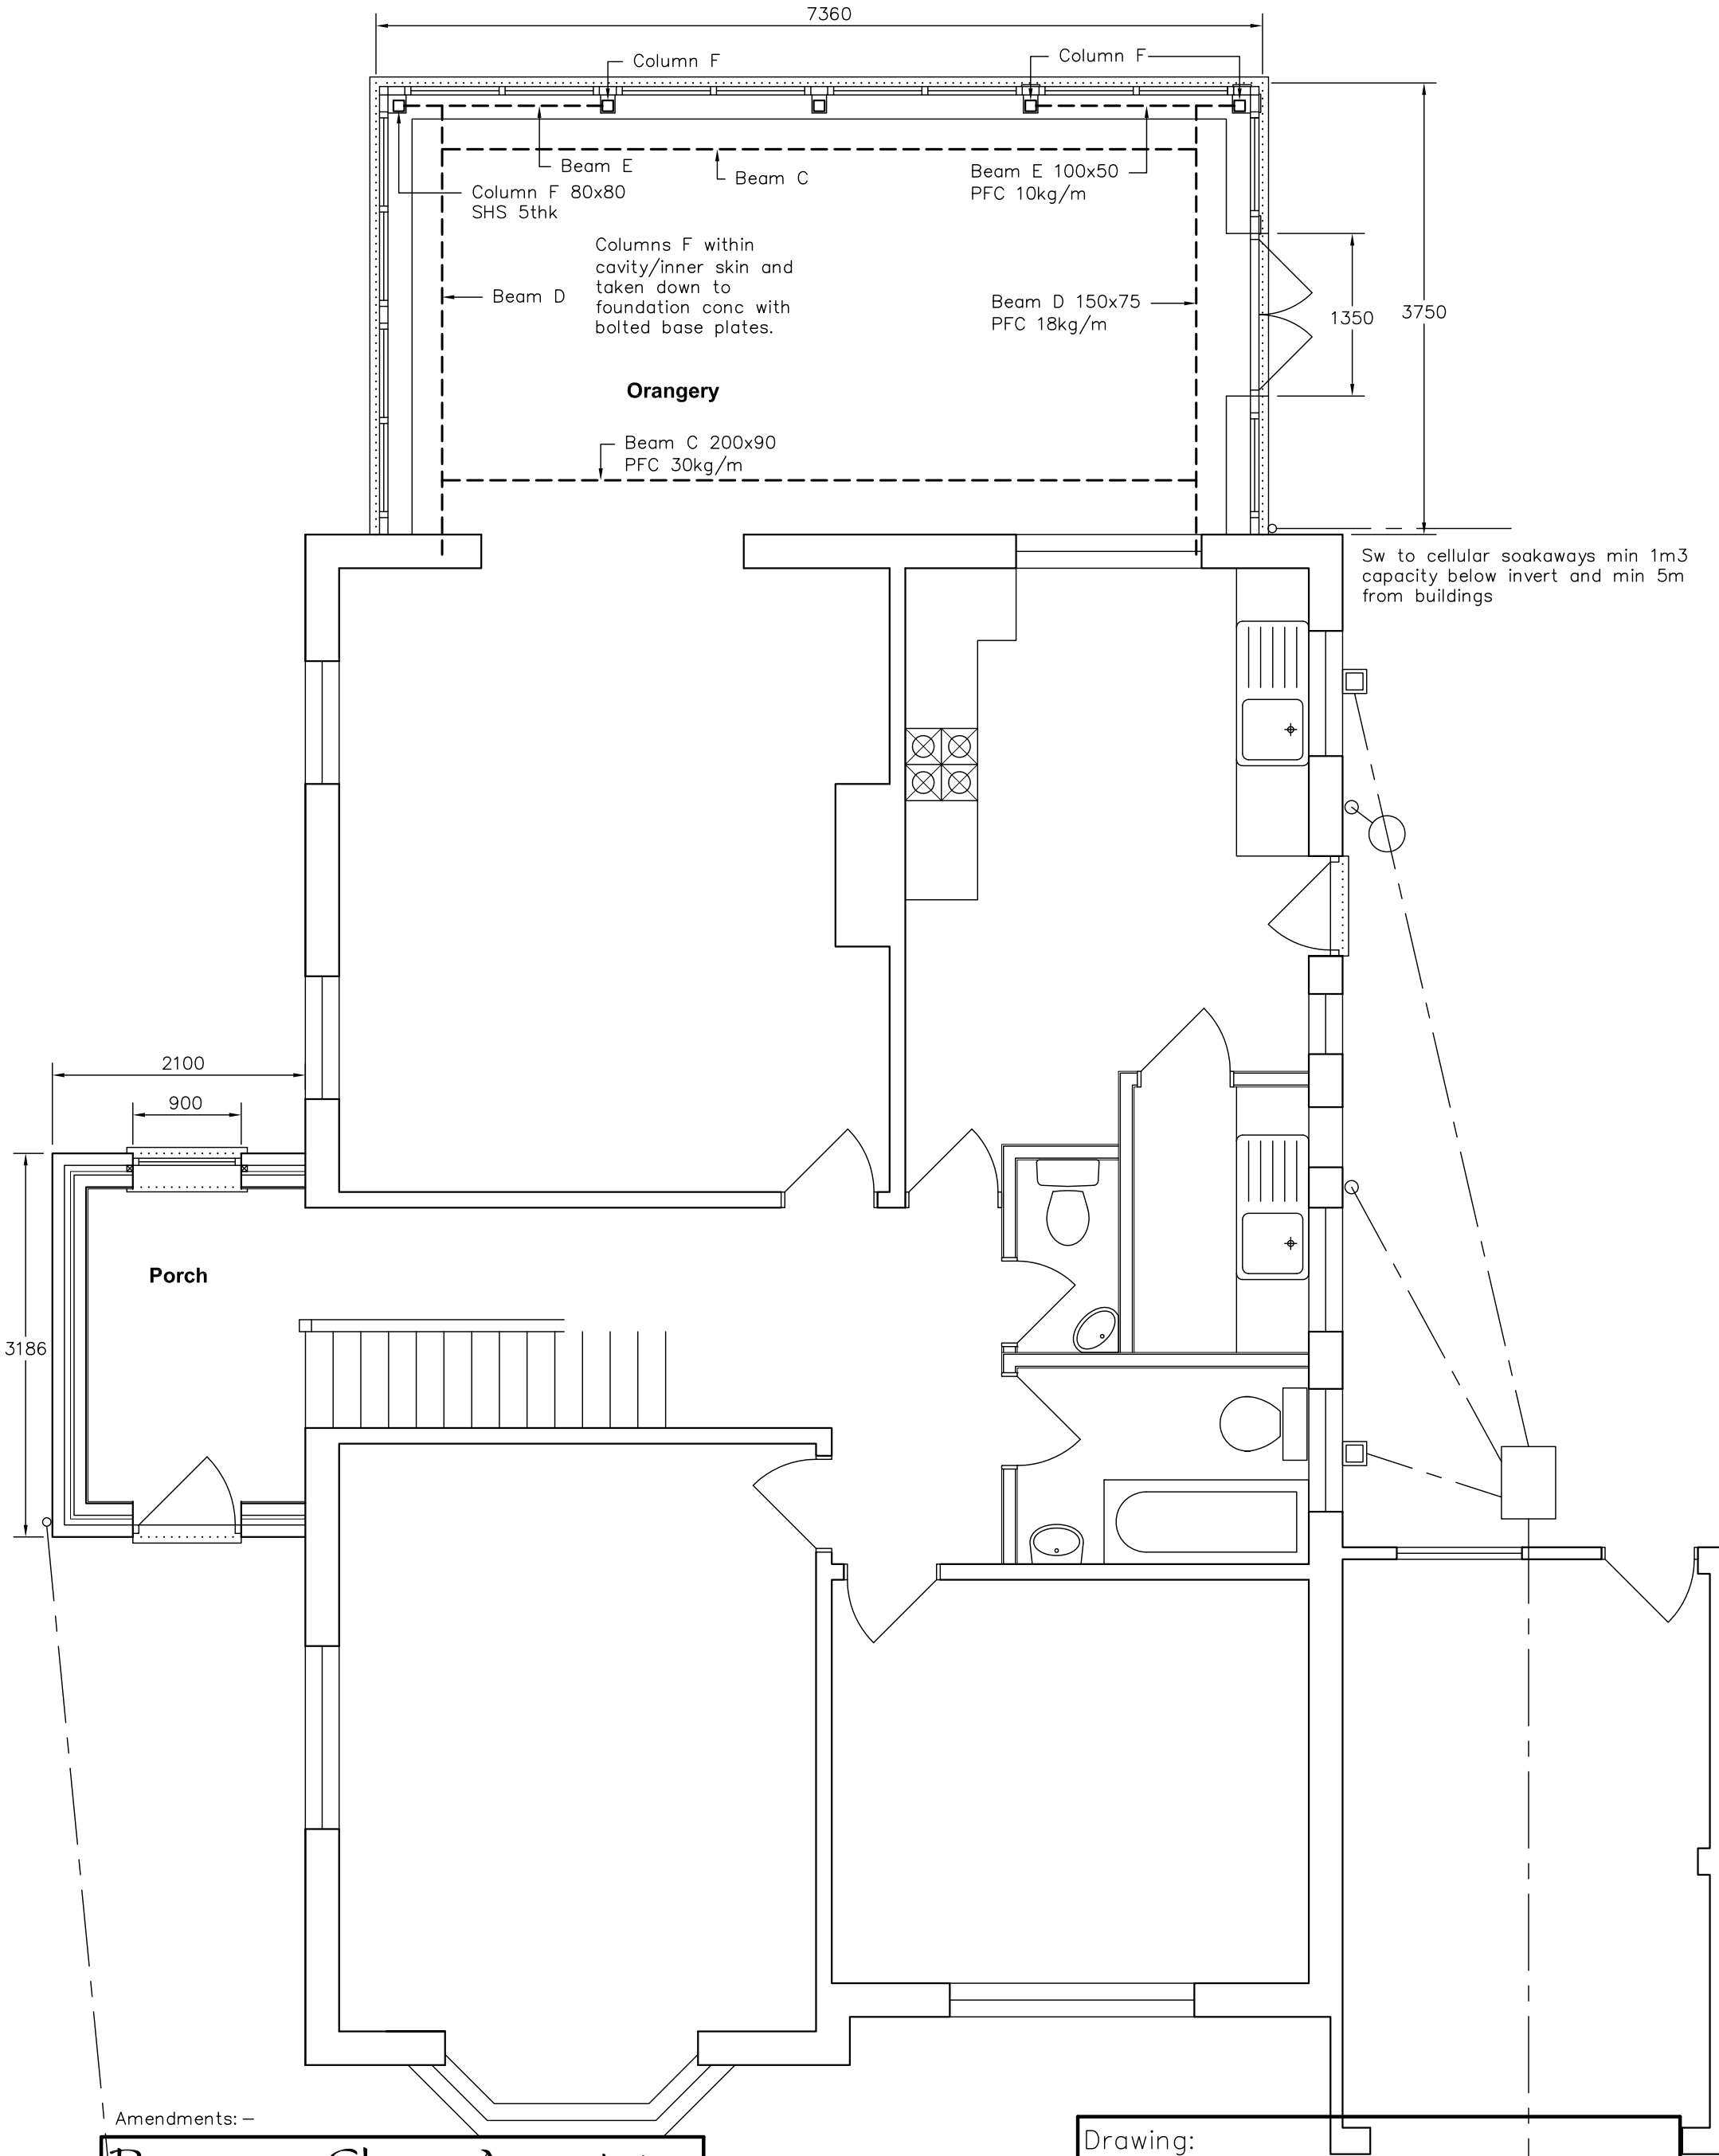

Amendments: –

Bryceson Shaw Associates
Surveyors and Designers
2 Wellesley Court, Fitzalan Road, Littlehampton,
West Sussex BN17 5JW
Tel. 01903 734381 Mobile: 07889 651301
E-mail: brycesonshaw@btinternet.com

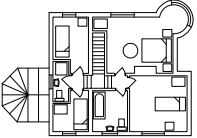

Project:
**Proposed extensions and loft conversion; 2 First Avenue,
Middleton-on-Sea PO22 6ED**

Drawing: Ground floor as proposed	
For: Mr. & Mrs. Reeves	
Drawn: PKS	Date: May 2014
Scales: 1:50	No: 1588/01/03
To scale when printed on A3	