



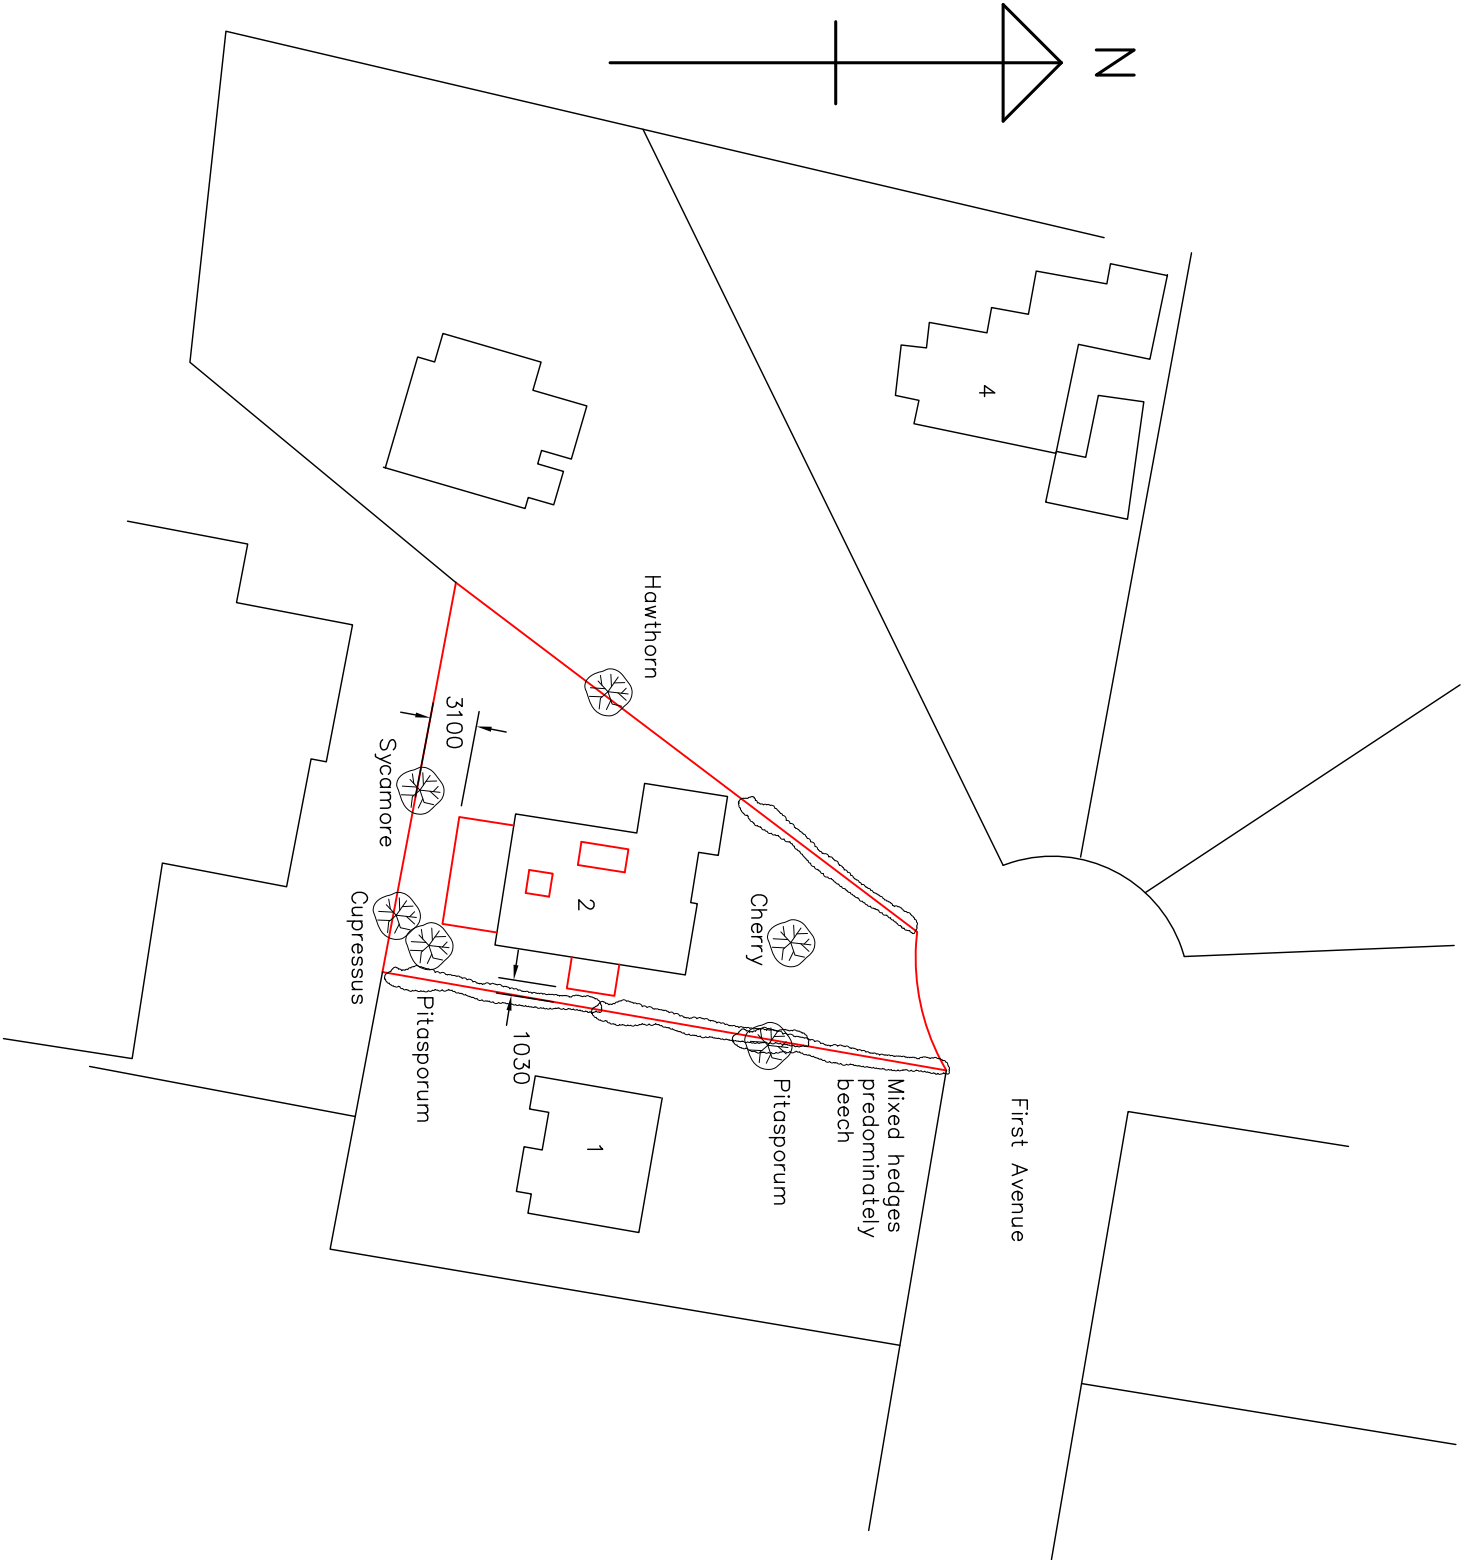

[A] Additional dormer
Amendments: –
20/05/2014

Bryceson Shaw Associates
Surveyors and Designers
2 Wellesley Court, Fitzalan Road, Littlehampton,
West Sussex BN17 5JW
Tel. 01903 734381 Mobile: 07889 651301
E-mail: brycesonshaw@btinternet.com

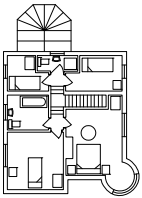

Project:
Proposed extensions and loft conversion; 2 First Avenue, Middleton-on-Sea PO22 6ED

Drawing:
Block plan

For:
Mr. & Mrs. Reeves

Drawn:	PKS	Date:	May 2014
Scales:	1:500	No:	1588/01/07/A

To scale when printed on A3