



Revisions:

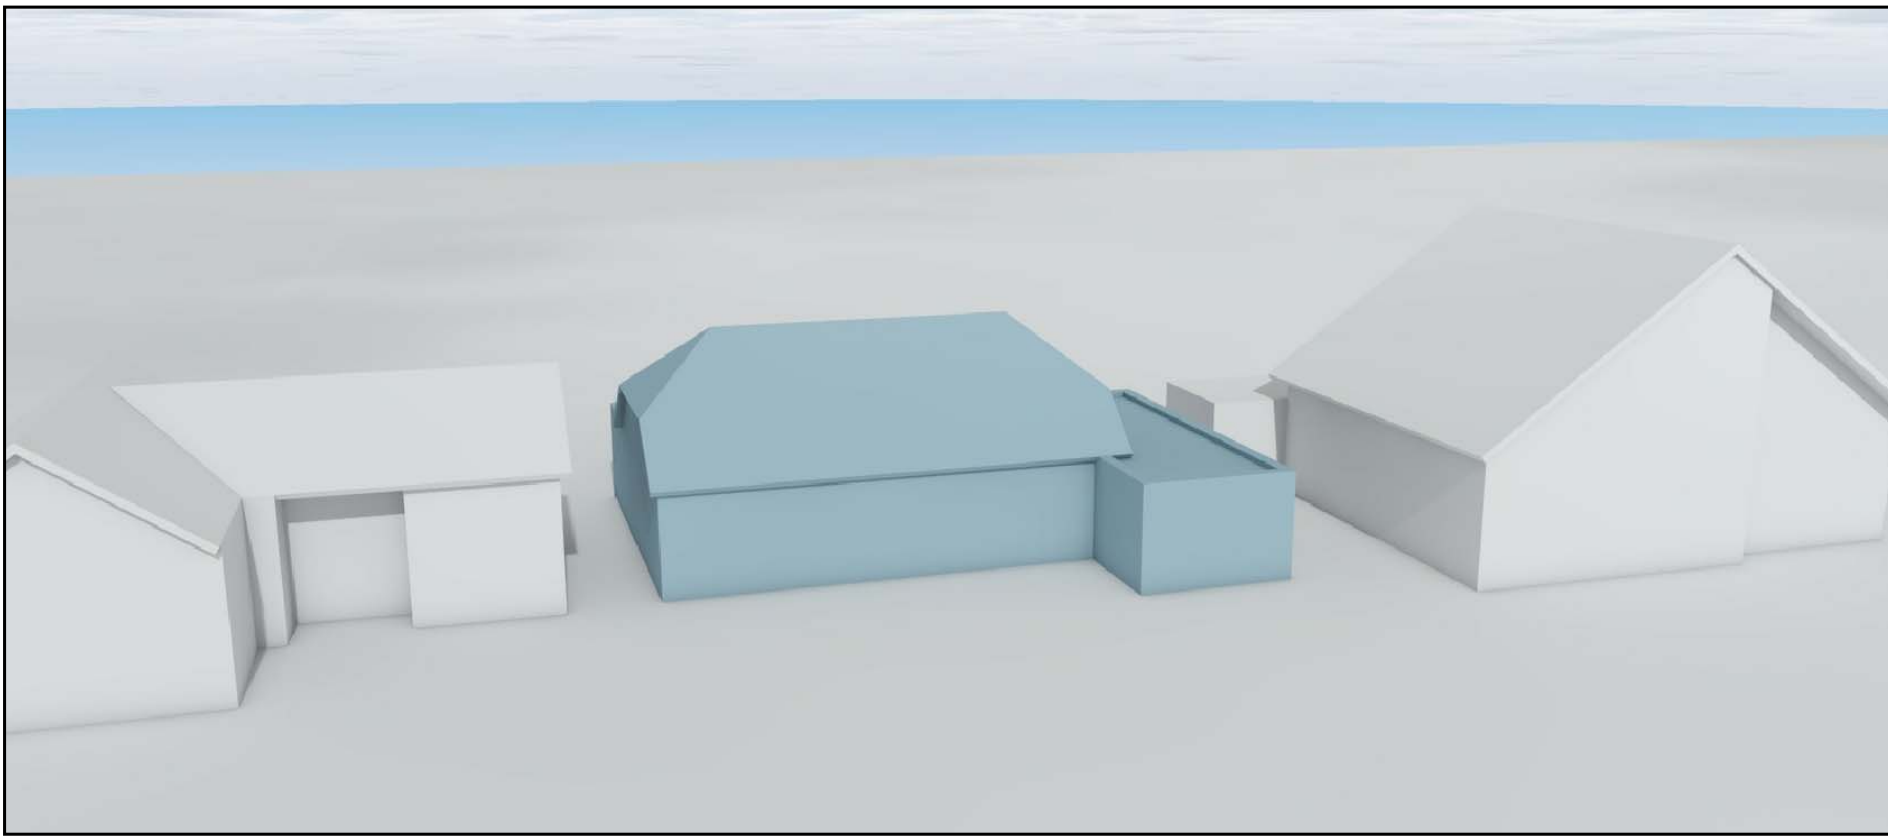

EXISTING , EAST VIEW - JULY T 09.00




PROPOSED , EAST VIEW - JULY T 09.00

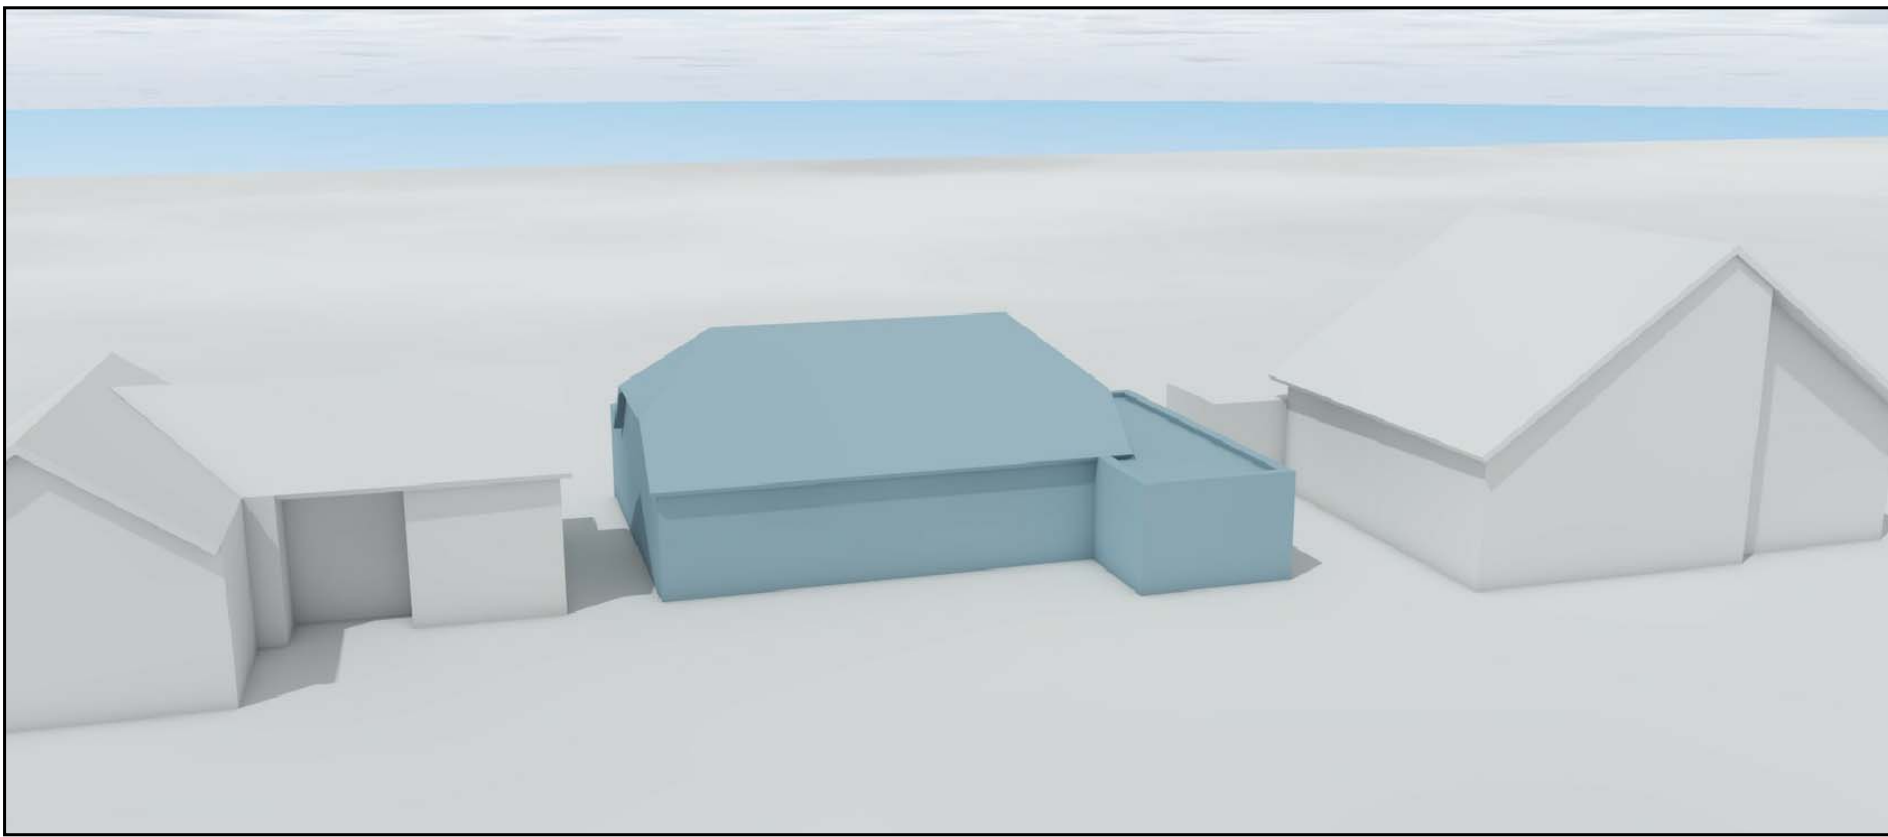

EXISTING , EAST VIEW - JULY T 12.00




PROPOSED , EAST VIEW - JULY T 12.00

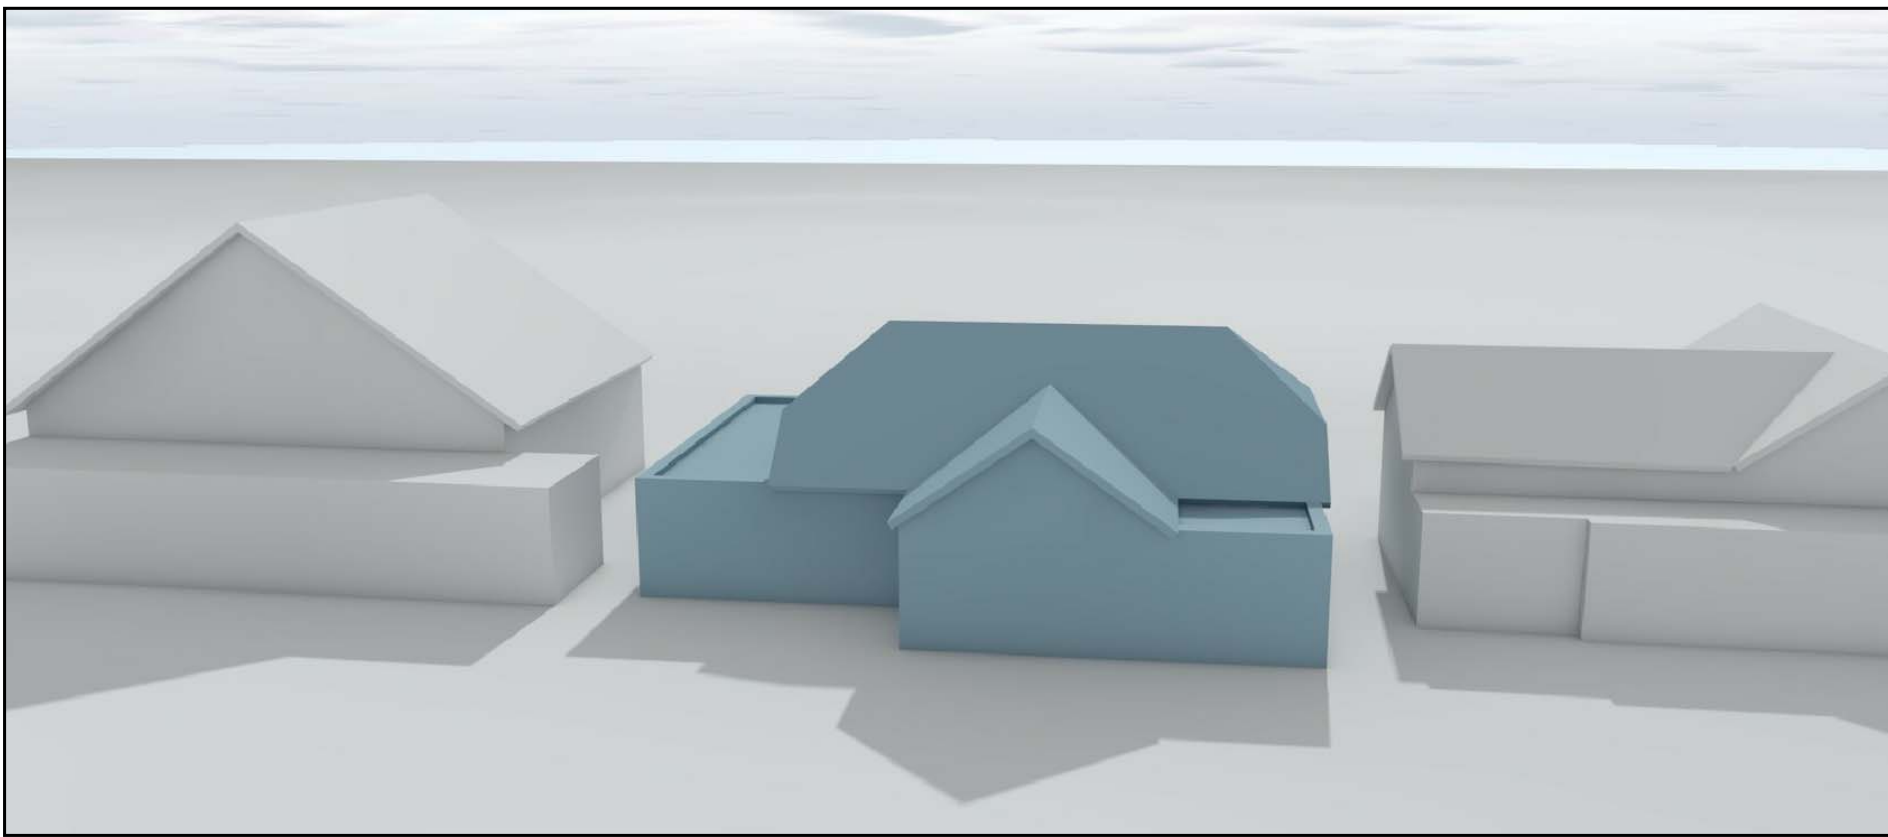

EXISTING , WEST VIEW - JULY T 09.00



PROPOSED , WEST VIEW - JULY T 09.00

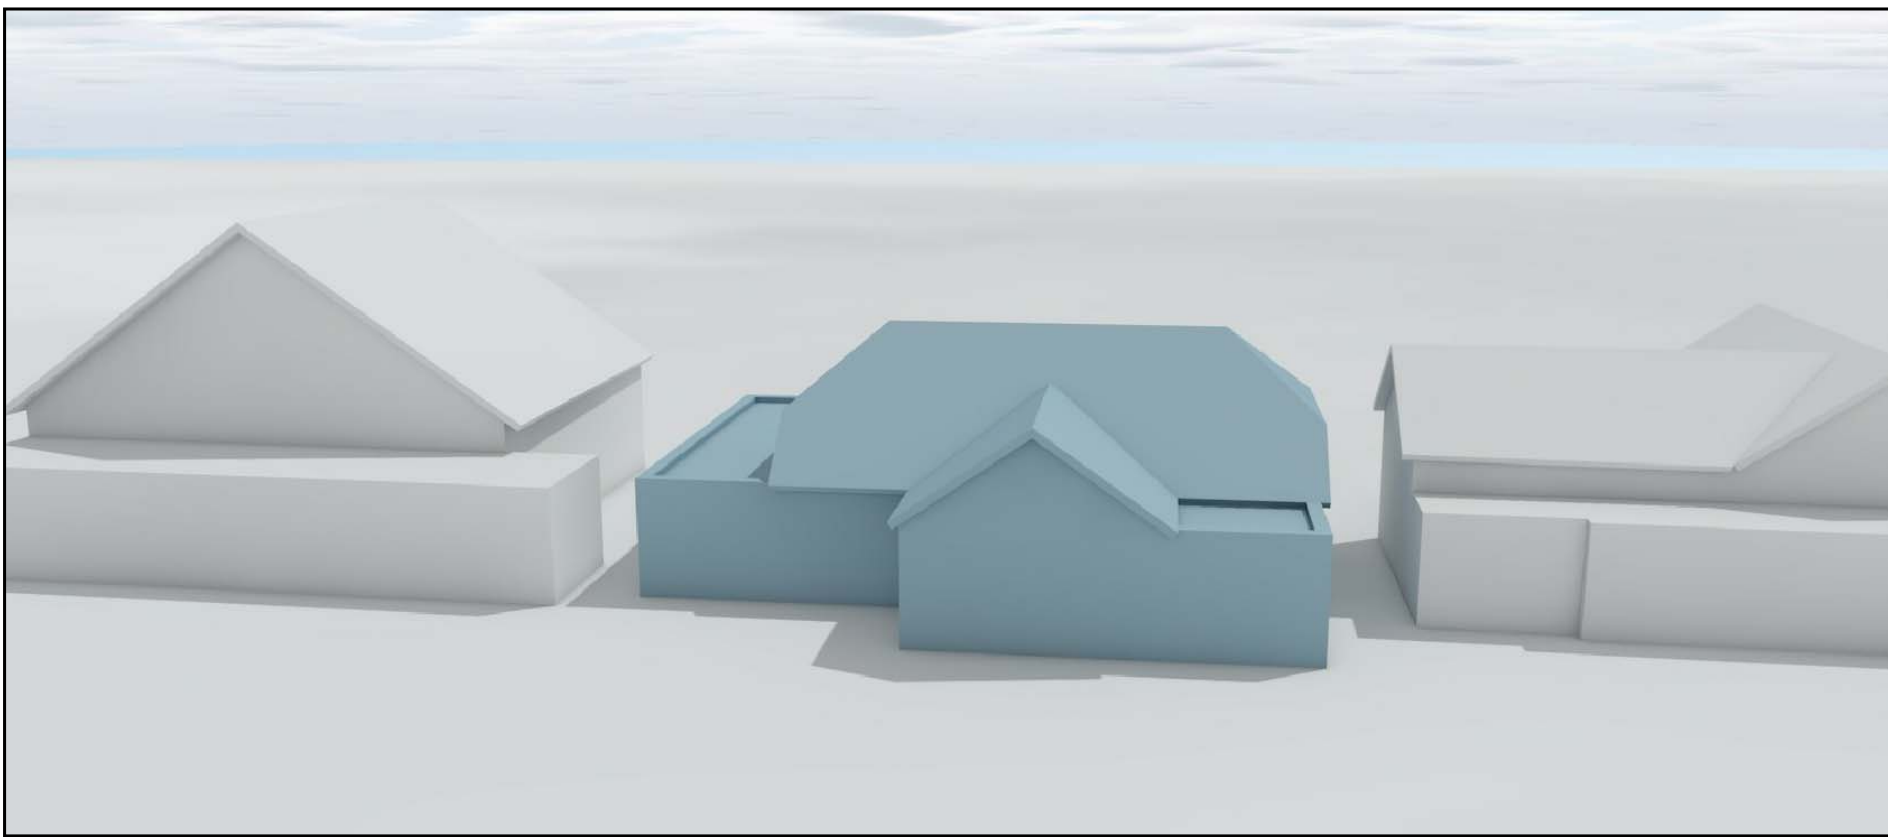

EXISTING , WEST VIEW - JULY T 12.00



PROPOSED , WEST VIEW - JULY T 12.00

jjr designs
Suite 2b
Church House,
94 Felpham Road
Felpham
West Sussex,
PO22 7PG
TEL: 01243 822081

Architectural Services
Planning
Building Regs
On Site Supervision
Landscape Design

e-mail: info@jjrdesigns.com

Client:
JANE DAVIES

Project:
ALLEYNE WAY ELMER

Drawing Title:
LIGHT STUDY
JULY

Issue status:
Outline proposals ☐ Production information ☐ Scheme design ☐
Tender drawing ☐ Detail design ☐ Contract drawing ☐

Scale: 1:100	Drawn: V.Botezat	Checked: R. Stefonski	Approved:	Date: Nov. 2017
Job No: 1310	Drawing No:		Revision:	